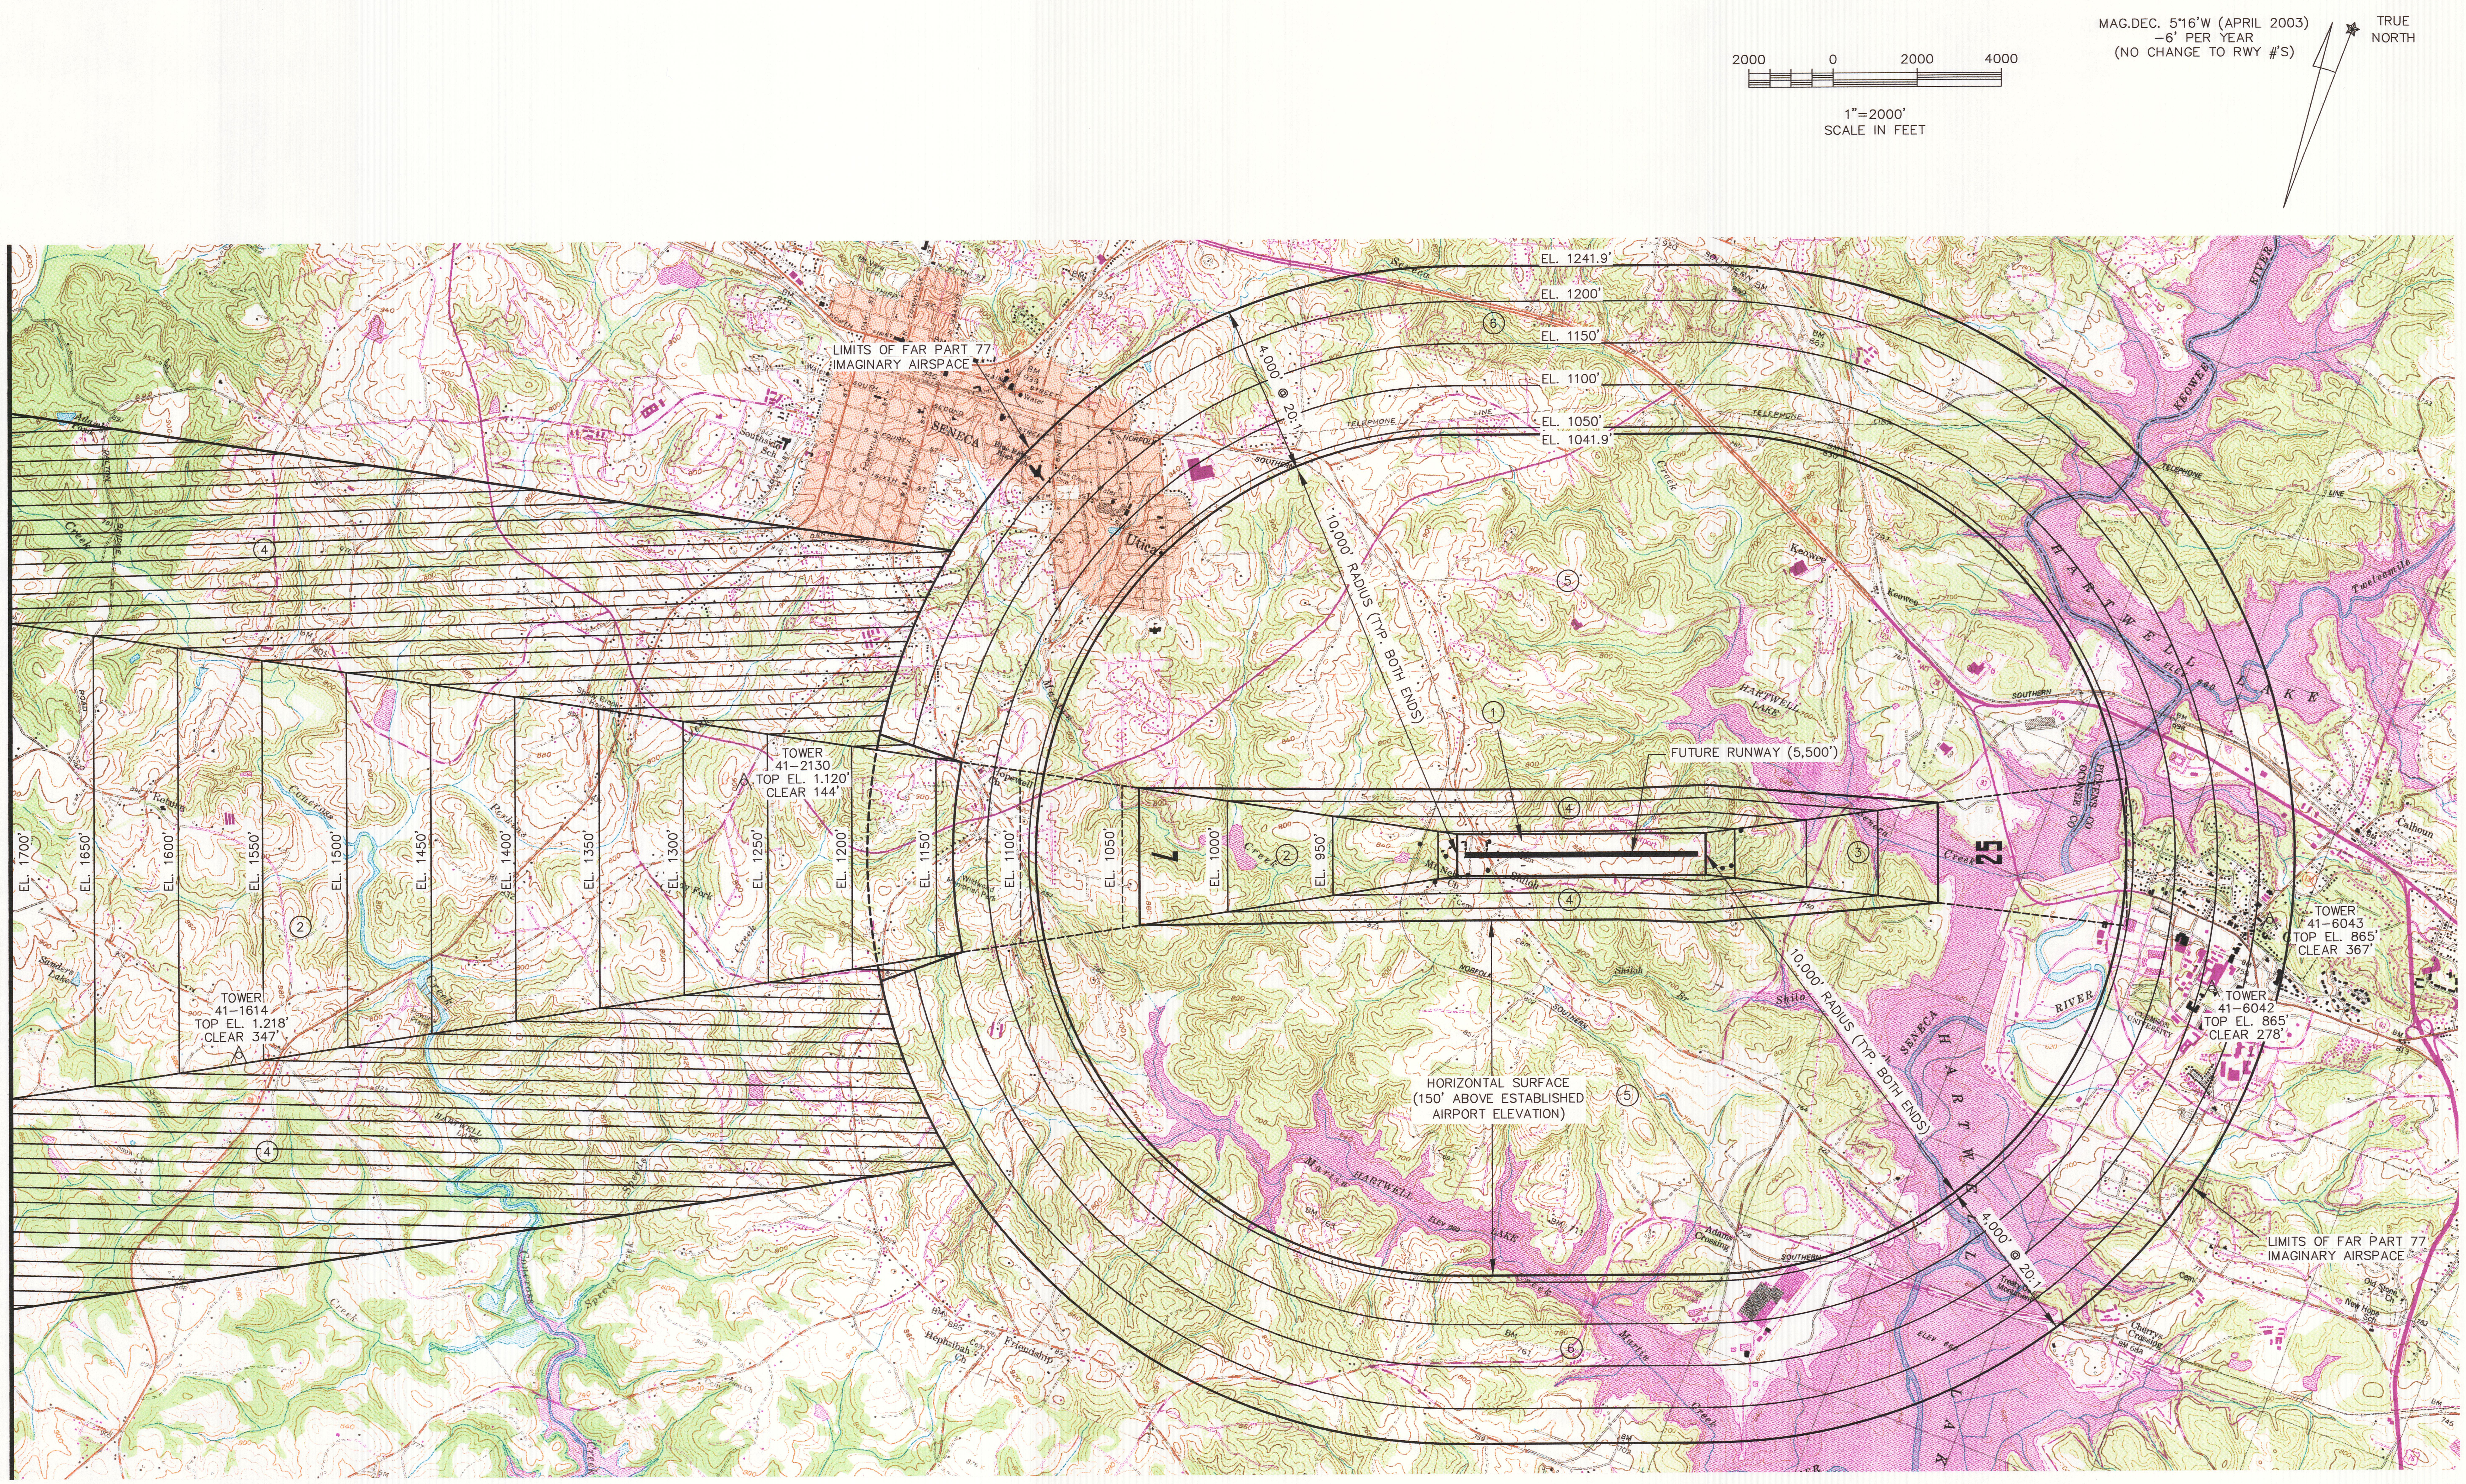

FAR PART 77 IMAGINARY SURFACES

1. PRIMARY RUNWAY SURFACE (5,900' X 1,000'), SAME ELEVATION AS RUNWAY
2. RUNWAY 7 APPROACH SURFACE
   1,000' X 50,000' X 16,000'
   10,000' – 50:1 APPROACH SLOPE
   40,000' – 40:1 APPROACH SLOPE
3. RUNWAY 25 APPROACH SURFACE
   1,000' X 10,000' X 3,500'
   34:1 APPROACH SLOPE
4. 7:1 TRANSITIONAL SURFACE
5. HORIZONTAL SURFACE – 150' ABOVE ESTABLISHED AIRPORT ELEVATION
6. 20:1 CONICAL SURFACE

RUNWAY DATA

RUNWAY	ELEVATION	LATITUDE	LONGITUDE	GEODETIC AZIMUTH
7 (U)	891.0'	34°40'06.55"	82°53'49.12"	100°05'46.07"
25 (U)	879.5'	34°40'27.13"	82°52'48.16"	280°06'18.64"

RUNWAY LENGTH (ULTIMATE): 5,500'
AIRPORT REFERENCE POINT (U) (ARP)
LATITUDE NORTH (U): 34°40'16.85"
LONGITUDE WEST (U): 82°53'18.64"
ESTABLISHED AIRPORT ELEVATION (U): 891.9' MSL

DATA/AIRSPACE NOTES

1. AERONAUTICAL MAP SHOWS MULTIPLE TOWERS LOCATED IN THE VICINITY OF THE AIRPORT. BASED ON THE FAA OBSTACLE DATA FILE (AVN 500), NONE OF THE TOWERS PENETRATE THE PART 77 SURFACES.
2. ALL EXISTING AND FUTURE STRUCTURES SHOULD REMAIN CLEAR OF THE PLANNED FAR PART 77 SURFACES FOR RUNWAY 7–25 AT 5,500' LENGTH.
3. COUNTY HAS ADOPTED AN AIRPORT HEIGHT LIMITATION ORDINANCE FOR THE OCONEE COUNTY REGIONAL AIRPORT, DATED MARCH, 1994. THE COUNTY HAS EXECUTED AN AGREEMENT WITH THE EAGLE RIDGE AIRFIELD. DATED SEPTEMBER 9, 1994.

GENERAL NOTES:

1. REFER TO THE INNER PORTION OF THE APPROACH SURFACE PLAN AND PROFILE VIEWS FOR CLOSE-IN OBSTRUCTIONS.

TALBERT & BRIGHT
ENGINEERING & PLANNING CONSULTANTS
4810 SHELLEY DRIVE
WILMINGTON, NC 28405
FAX: 910-762-6281
PHONE: 910-763-5350
EMAIL: TBILM@TBILM.COM

REV. NO.	DESCRIPTION	DATE

REVISIONS

OCONEE COUNTY REGIONAL AIRPORT
CLEMSON, SOUTH CAROLINA
AIRPORT AIRSPACE DRAWING (SHEET 1 OF 3)

FINAL DRAWING SET

Date	APRIL 2005
Scale	1" = 2000'
Drawn	KAH
Checked	JPS
Project No.	3401-0202
Sheet No.	2 OF 9

2000 0 2000 4000

1"=2000'
SCALE IN FEET

MAG.DEC. 5°16'W (APRIL 2003)
-6' PER YEAR
(NO CHANGE TO RWY #'S)

TRUE
NORTH

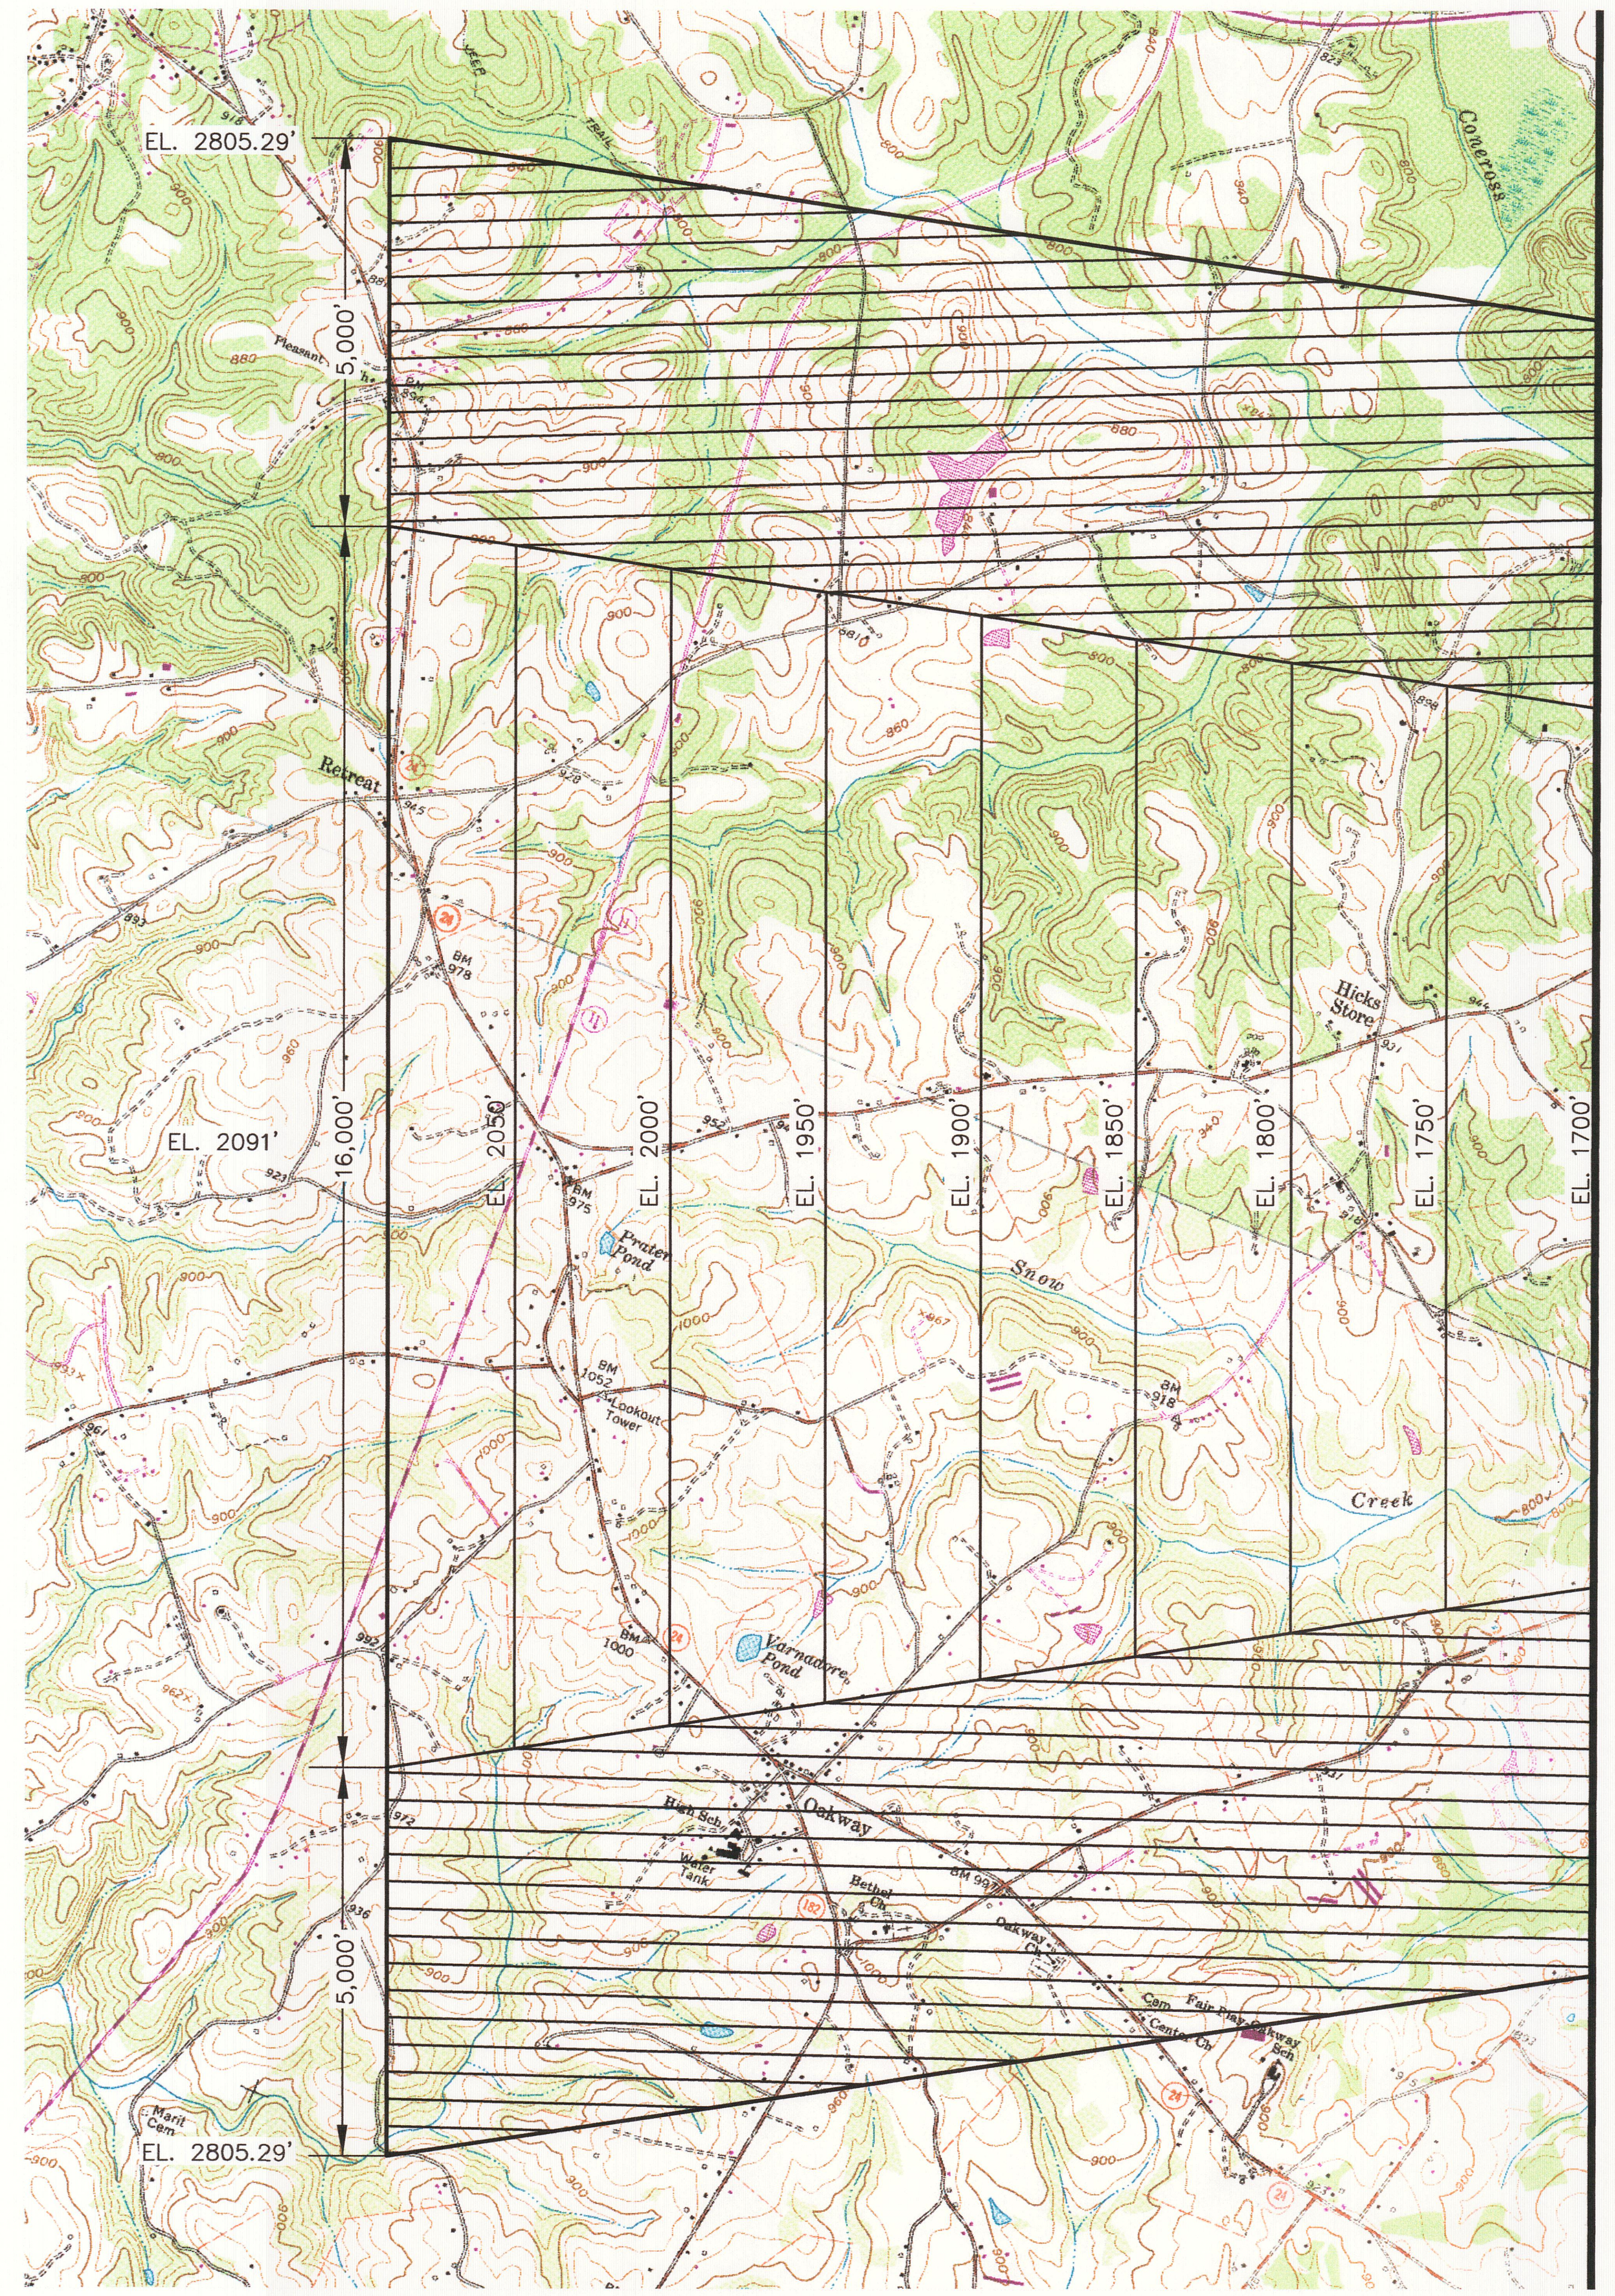

MATCH LINE - SEE SHEET 2

FAR PART 77 IMAGINARY SURFACES

1. PRIMARY RUNWAY SURFACE (5,900' X 1,000'), SAME ELEVATION AS RUNWAY
2. RUNWAY 7 APPROACH SURFACE 1,000' X 50,000' X 16,000' 10,000' - 50:1 APPROACH SLOPE 40,000' - 40:1 APPROACH SLOPE
3. RUNWAY 25 APPROACH SURFACE 1,000' X 10,000' X 3,500' 34:1 APPROACH SLOPE
4. 7:1 TRANSITIONAL SURFACE
5. HORIZONTAL SURFACE - 150' ABOVE ESTABLISHED AIRPORT ELEVATION
6. 20:1 CONICAL SURFACE

RUNWAY DATA

RUNWAY	ELEVATION	LATITUDE	LONGITUDE	GEODETIC AZIMUTH
7 (U)	891.0'	34°40'06.55"	82°53'49.12"	100°05'46.07"
25 (U)	879.5'	34°40'27.13"	82°52'48.16"	280°06'18.64"

RUNWAY LENGTH (ULTIMATE): 5,500'
AIRPORT REFERENCE POINT (U) (ARP)
LATITUDE NORTH (U): 34°40'16.85"
LONGITUDE WEST (U): 82°53'18.64"
ESTABLISHED AIRPORT ELEVATION (U): 891.9' MSL

DATA/AIRSPACE NOTES

1. AERONAUTICAL MAP SHOWS MULTIPLE TOWERS LOCATED IN THE VICINITY OF THE AIRPORT. BASED ON THE FAA OBSTACLE DATA FILE (AVN 500), NONE OF THE TOWERS PENETRATE THE PART 77 SURFACES.
2. ALL EXISTING AND FUTURE STRUCTURES SHOULD REMAIN CLEAR OF THE PLANNED FAR PART 77 IMAGINARY SURFACES FOR RUNWAY 7-25 AT 5,500' LENGTH.
3. COUNTY HAS ADOPTED AN AIRPORT HEIGHT LIMITATION ORDINANCE FOR THE OCONEE COUNTY REGIONAL AIRPORT, DATED MARCH, 1994. THE COUNTY HAS EXECUTED AN AGREEMENT WITH THE EAGLE RIDGE AIRFIELD. DATED SEPTEMBER 9, 1994.

GENERAL NOTES:

1. REFER TO THE INNER PORTION OF THE APPROACH SURFACE PLAN AND PROFILE VIEWS FOR CLOSE-IN OBSTRUCTIONS.

TALBERT & BRIGHT
ENGINEERING & PLANNING CONSULTANTS
4810 SHELLEY DRIVE
WILMINGTON, NC 28405
FAX: 910-762-6281
PHONE: 910-763-5350
EMAIL: TBIILM@TBIILM.COM

REV. NO.	DESCRIPTION	DATE

REVISIONS

OCONEE COUNTY REGIONAL AIRPORT
CLEMSON, SOUTH CAROLINA

AIRPORT AIRSPACE DRAWING
(SHEET 2 OF 3)

FINAL DRAWING SET

Date	APRIL 2005
Scale	1" = 2000'
Drawn	KAH
Checked	JPS
Project No.	3401-0202
Sheet No.	2A
OF	9

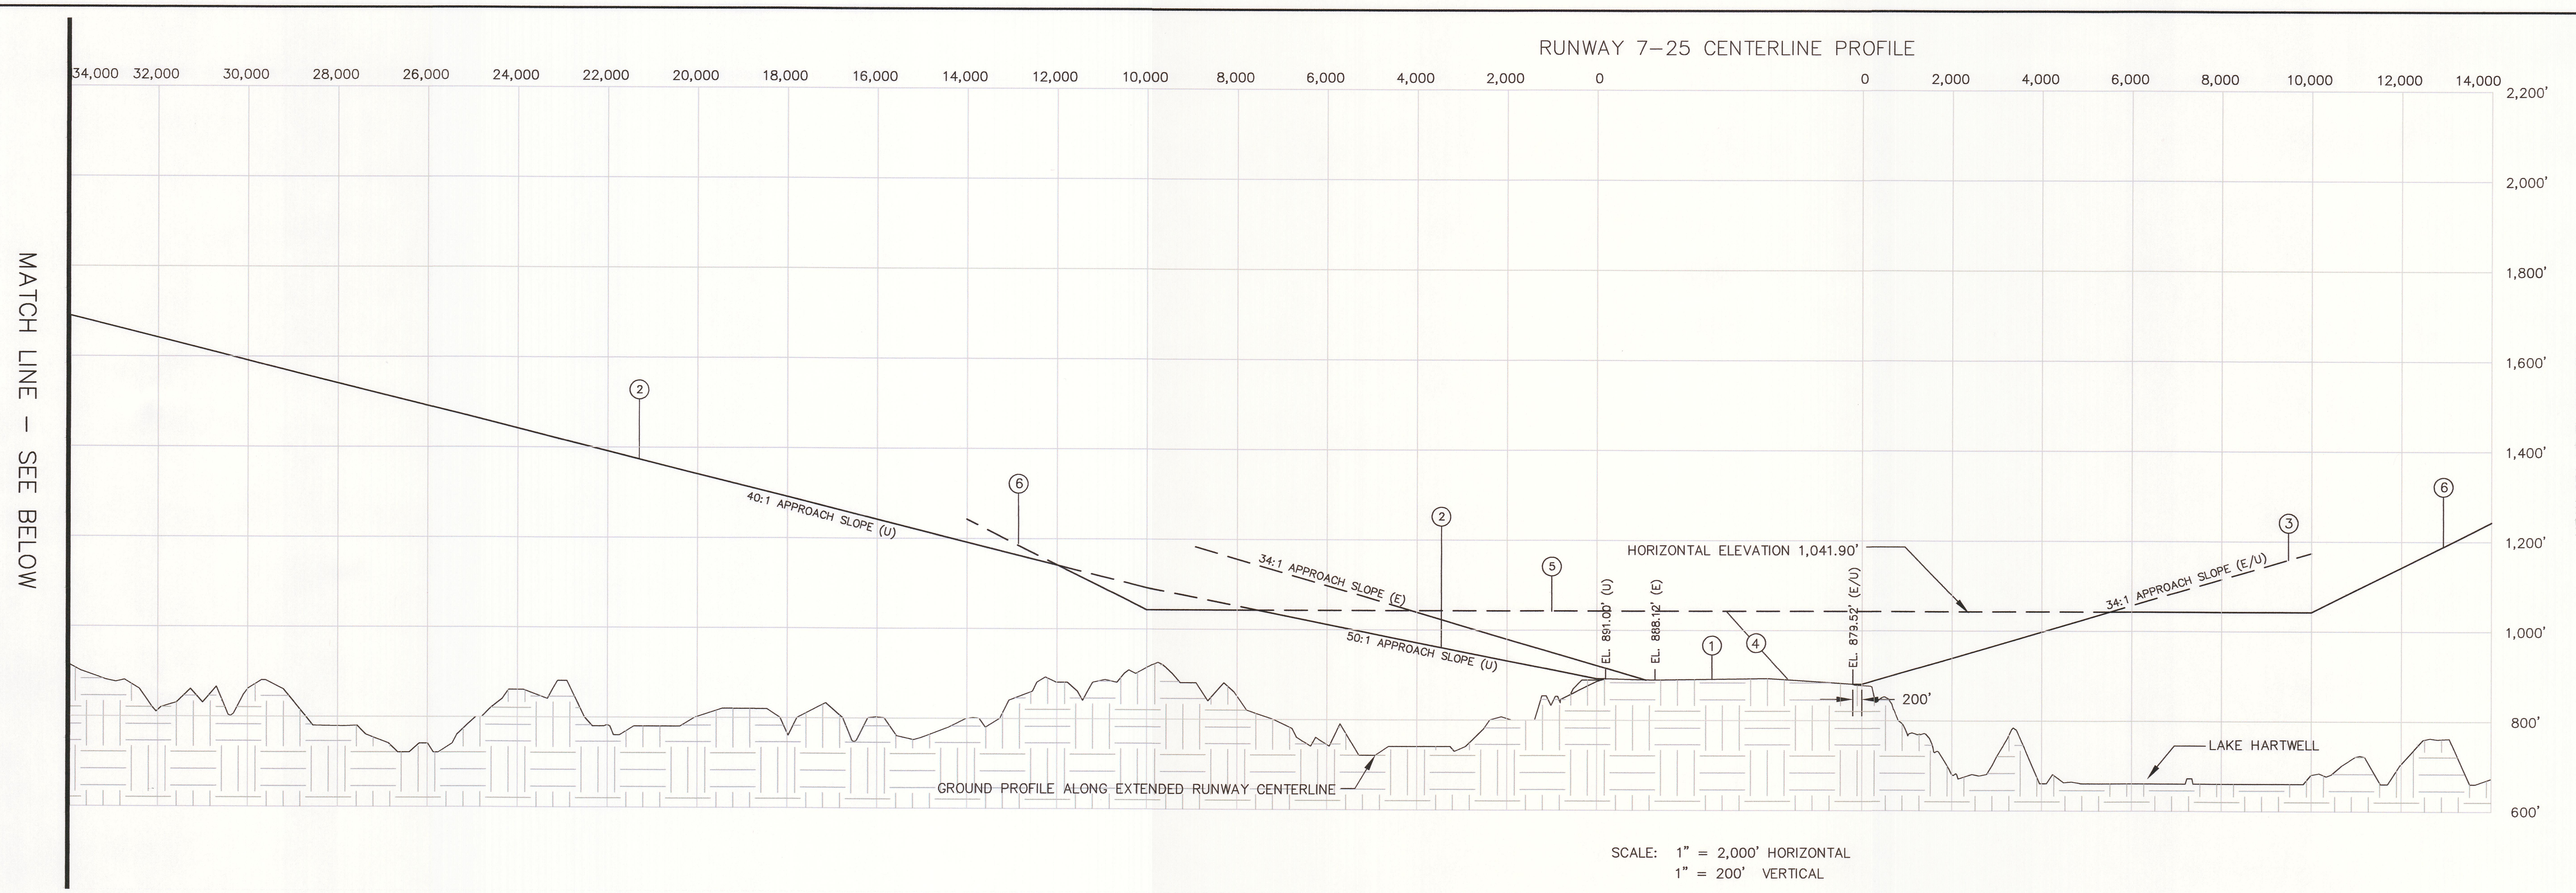

SCALE: 1" = 2,000' HORIZONTAL
1" = 200' VERTICAL

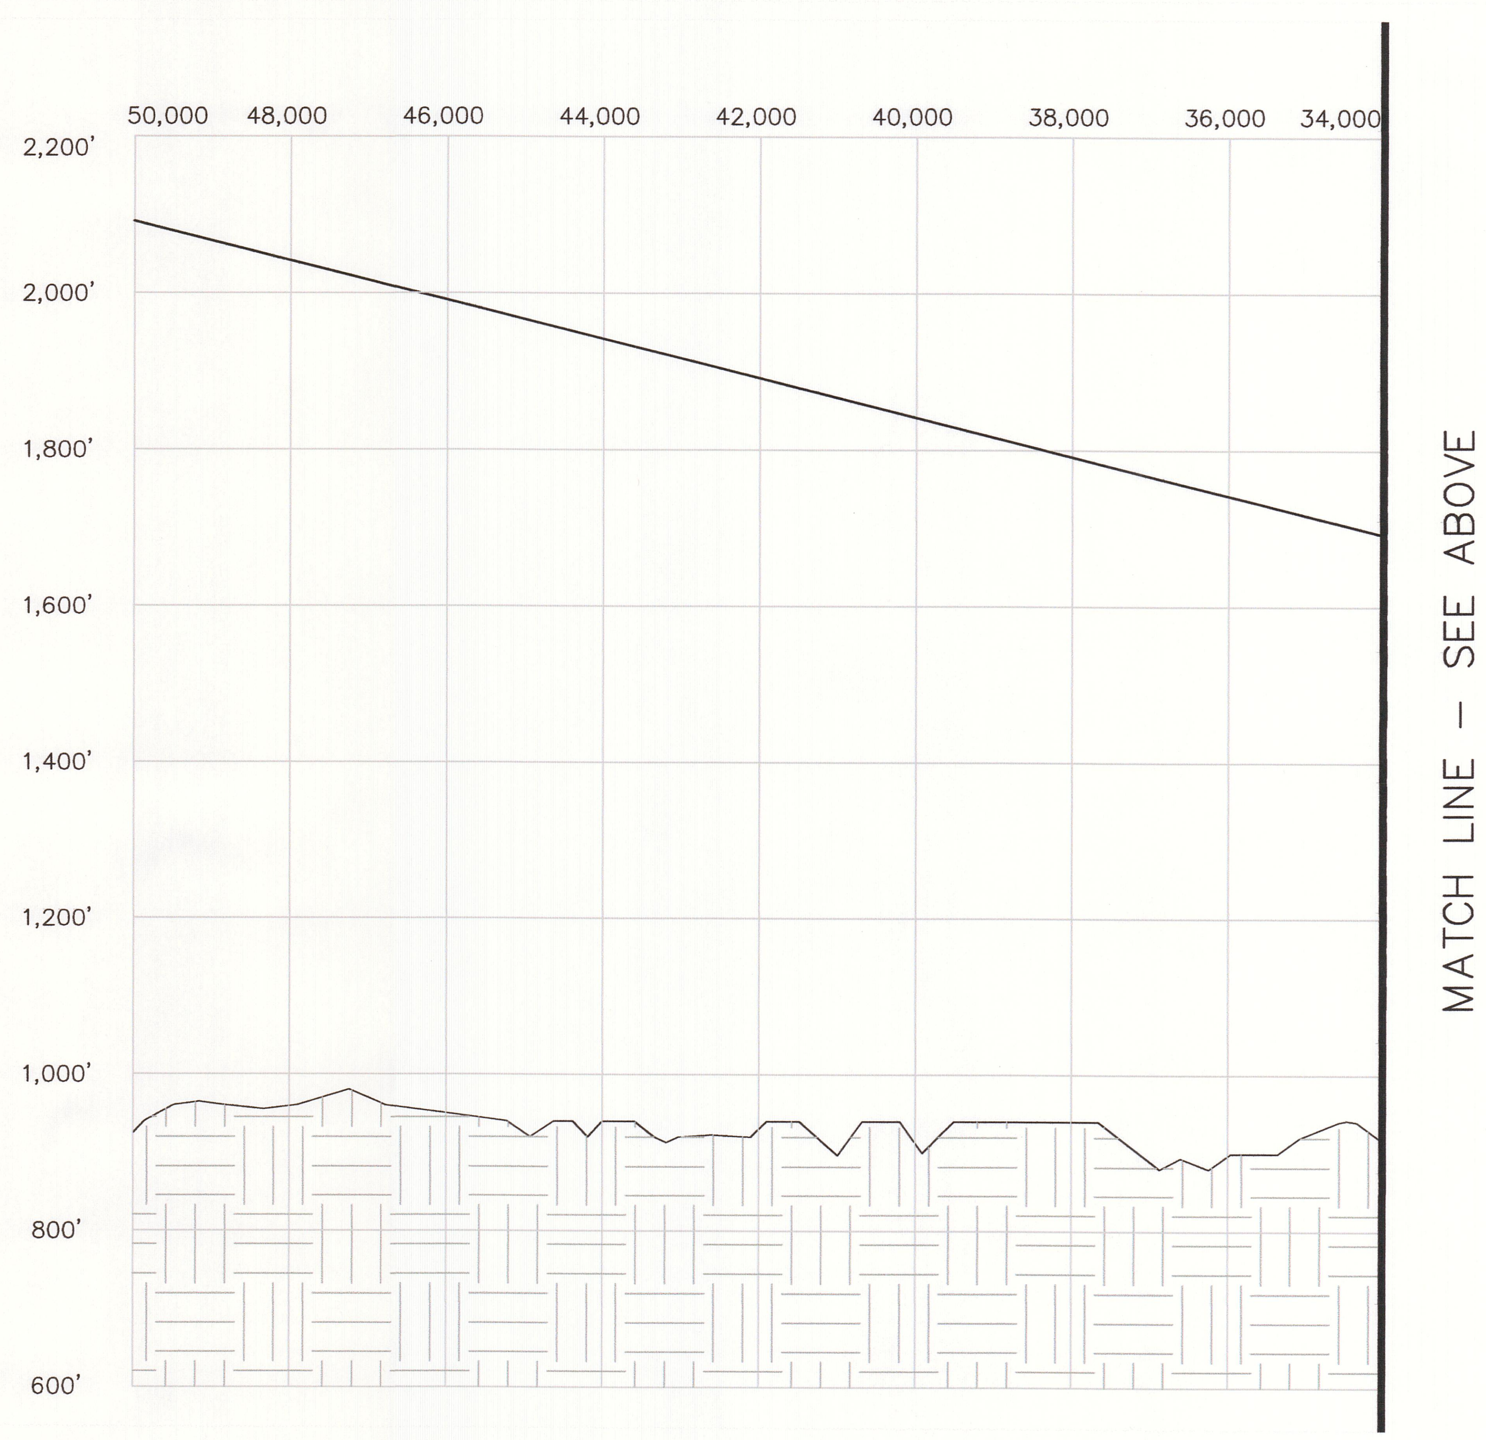

TALBERT & BRIGHT
ENGINEERING & PLANNING CONSULTANTS
4810 SHELLEY DRIVE
WILMINGTON, NC 28405
FAX: 910–762–6281
PHONE: 910–763–5350
EMAIL: TBIILM@TBIILM.COM

REV. NO.	DESCRIPTION	DATE
	REVISIONS	

OCONEE COUNTY REGIONAL AIRPORT
CLEMSON, SOUTH CAROLINA

AIRPORT AIRSPACE DRAWING (SHEET 3 OF 3)

FINAL DRAWING SET

Date	APRIL 2005
Scale	1" = 2000'
Drawn	KAH
Checked	JPS
Project No.	3401–0202
Sheet No.	2B
OF	9