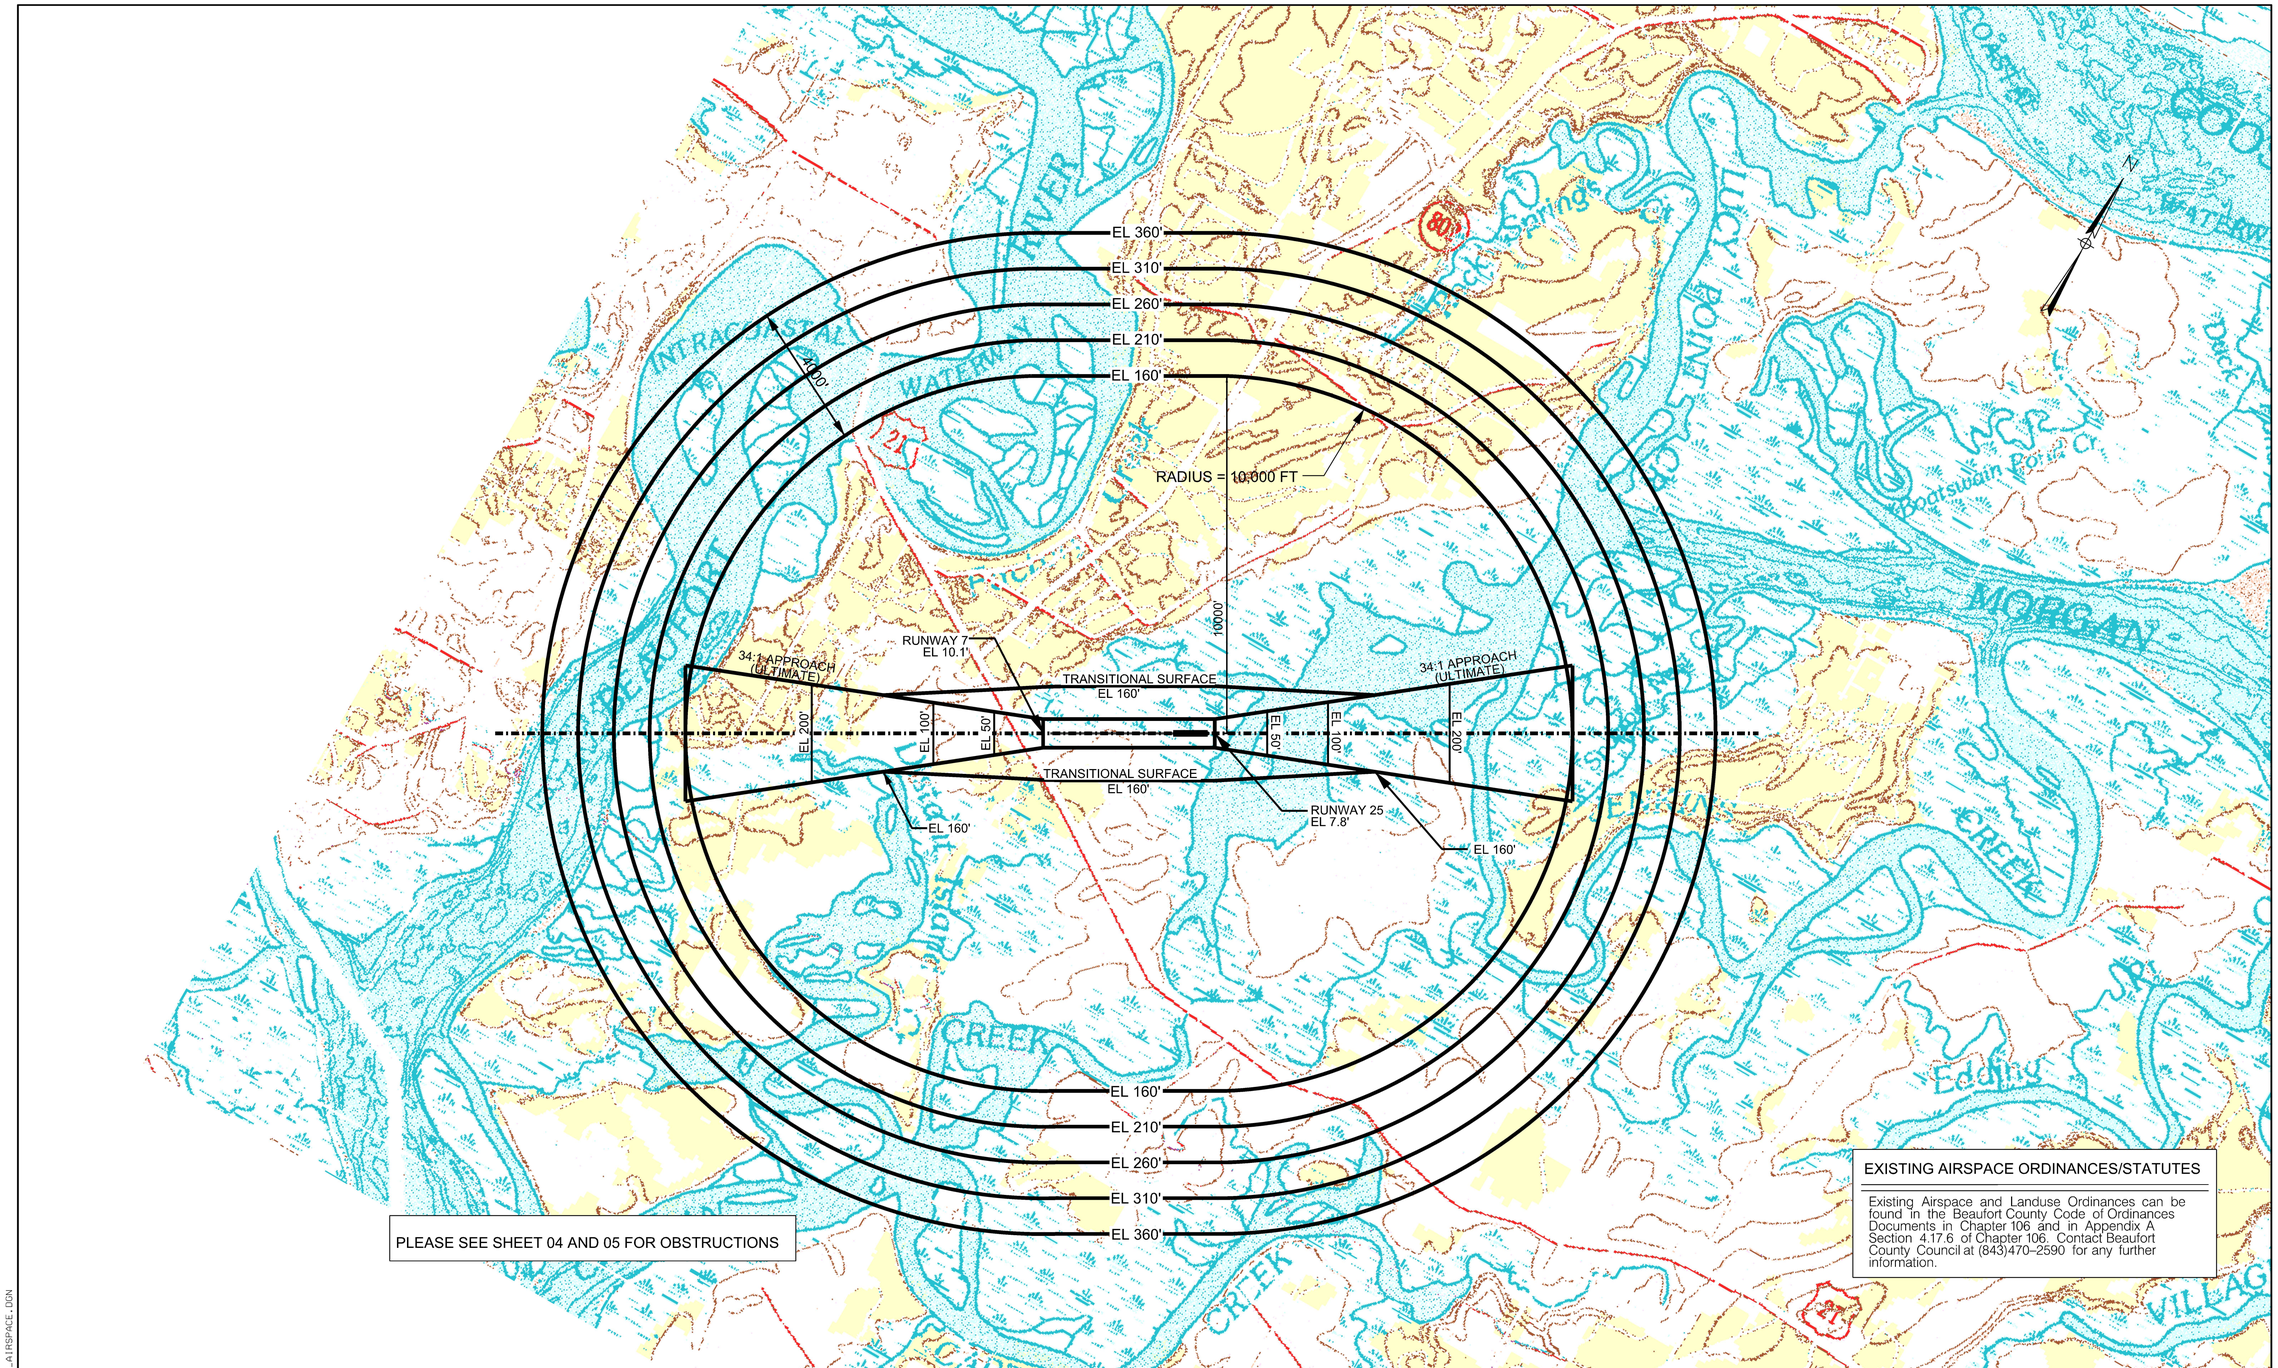

2/21/2014 8:04:42 AM 03_AIRSPACE.DGN

REVISIONS:		
REV. NO.	DATE	DESCRIPTION OF REVISION

0 2000 4000 6000 8000

DESIGNED BY	AG	DATE	01/21/2011
DRAWN BY	AG	DATE	01/21/2011
CHECKED BY	GD	DATE	01/21/2011

APPROVALS:

TITLE DATE

TITLE DATE

TITLE DATE

PLANS PREPARED BY

CDM Smith

PLANS PREPARED FOR

BEAUFORT COUNTY AIRPORT

BEAUFORT COUNTY
LADY'S ISLAND, SC

PROJECT NO. (CLIENT)

PROJECT NO. (WSA)
102590

AIRSPACE PLAN
PART 77

03