LEGEND		
	EXISTING	LONG TERM
RUNWAY PROTECTION ZONE		
TOWER		N/A

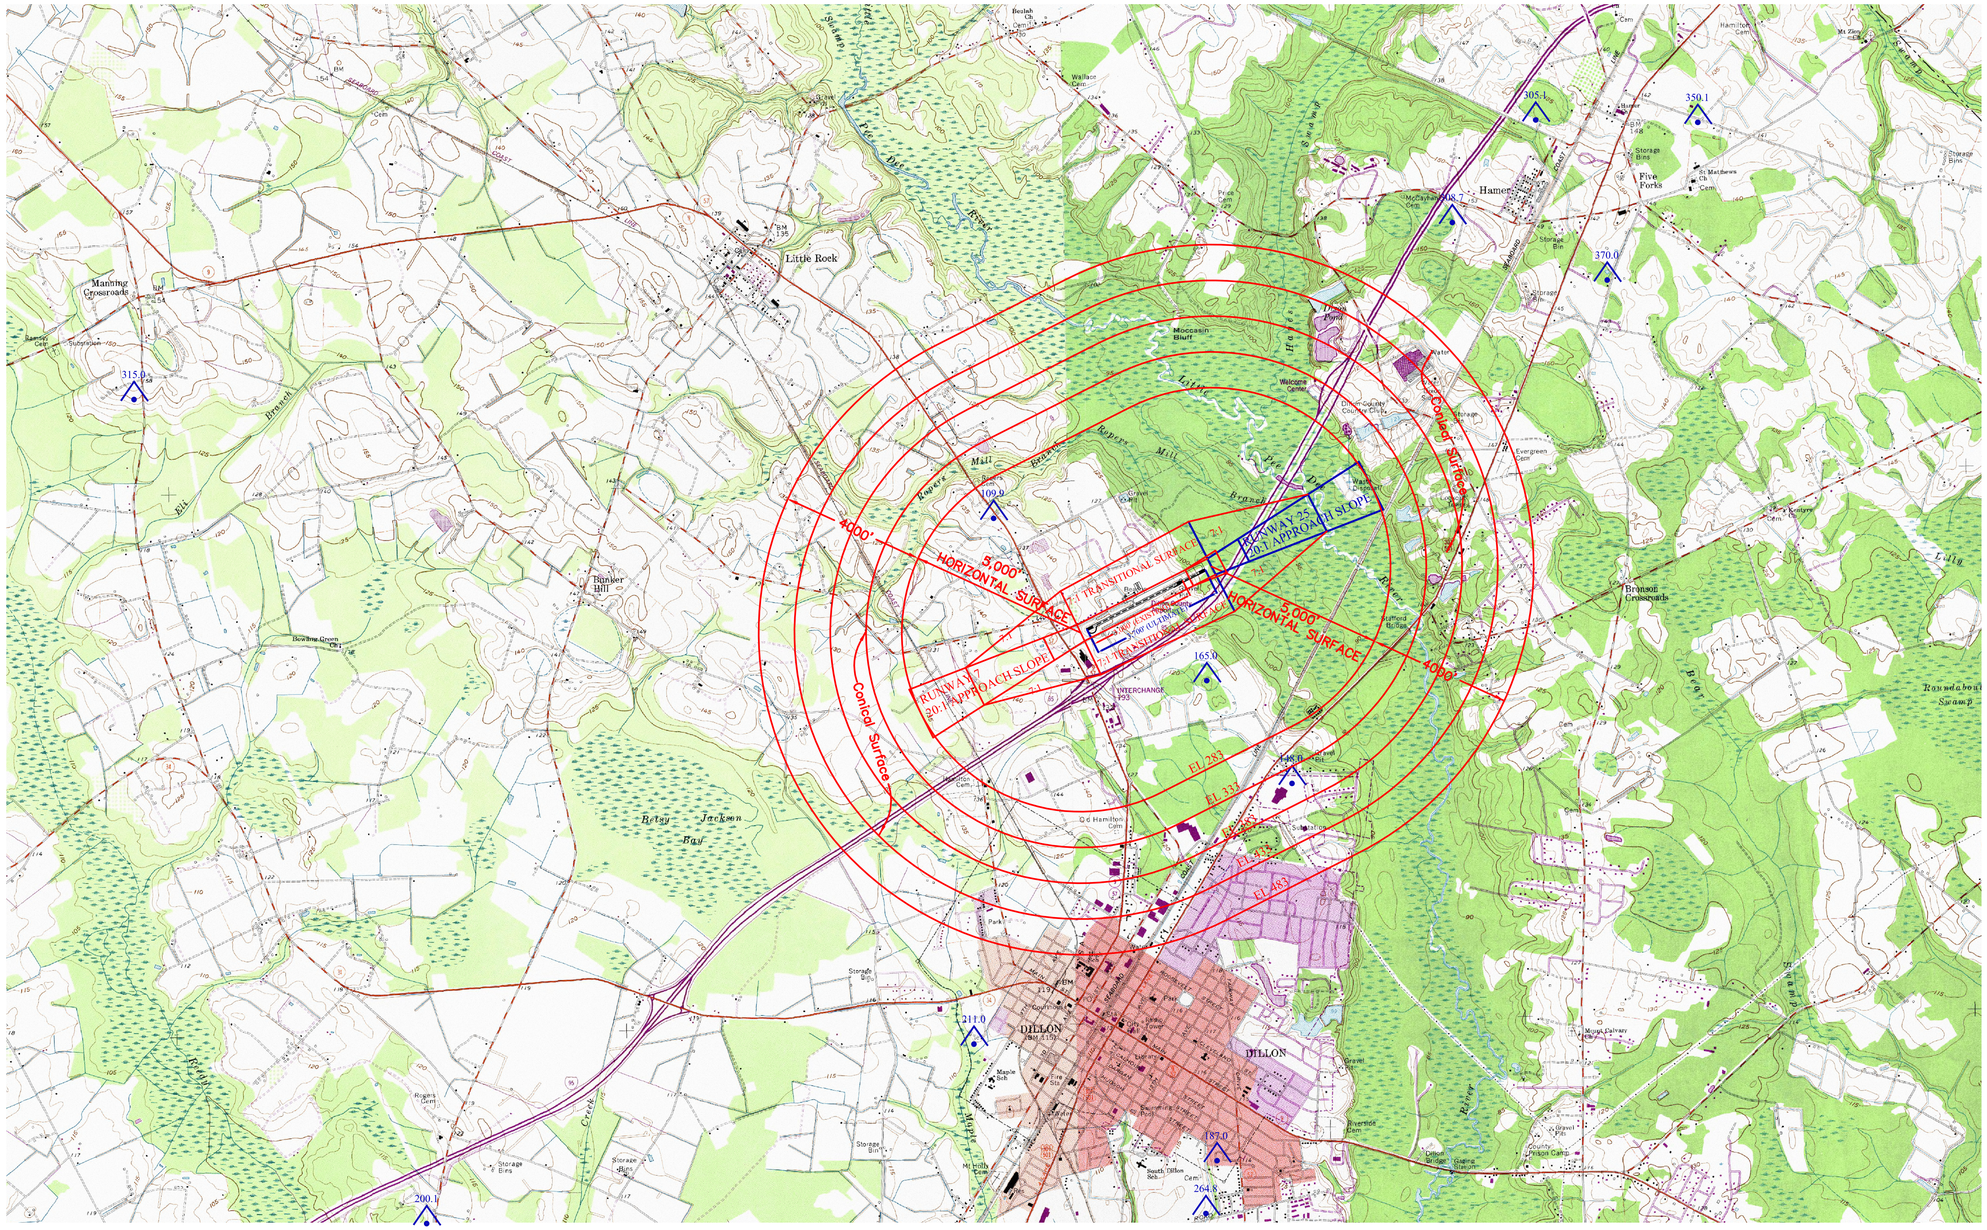

GRAPHIC SCALE

2000 0 2000 4000

1" = 2000'

REVISION BLOCK			
NUMBER	REVISIONS	BY:	DATE:

DILLON COUNTY AIRPORT
DILLON, SC

AIRSPACE PLAN

PREPARED BY:
SOUTH CAROLINA DEPARTMENT
OF COMMERCE
Division of Aeronautics
P.O. BOX 280068
COLUMBIA, SC 29228-0068
803-896-6260

DRAWN BY: MIHIR SHAH	CHECKED BY: JOHN FLOYD	REVISION NO:
SCALE: 1" = 2000'	DATE: 03/2008	SHEET: 3 OF 8