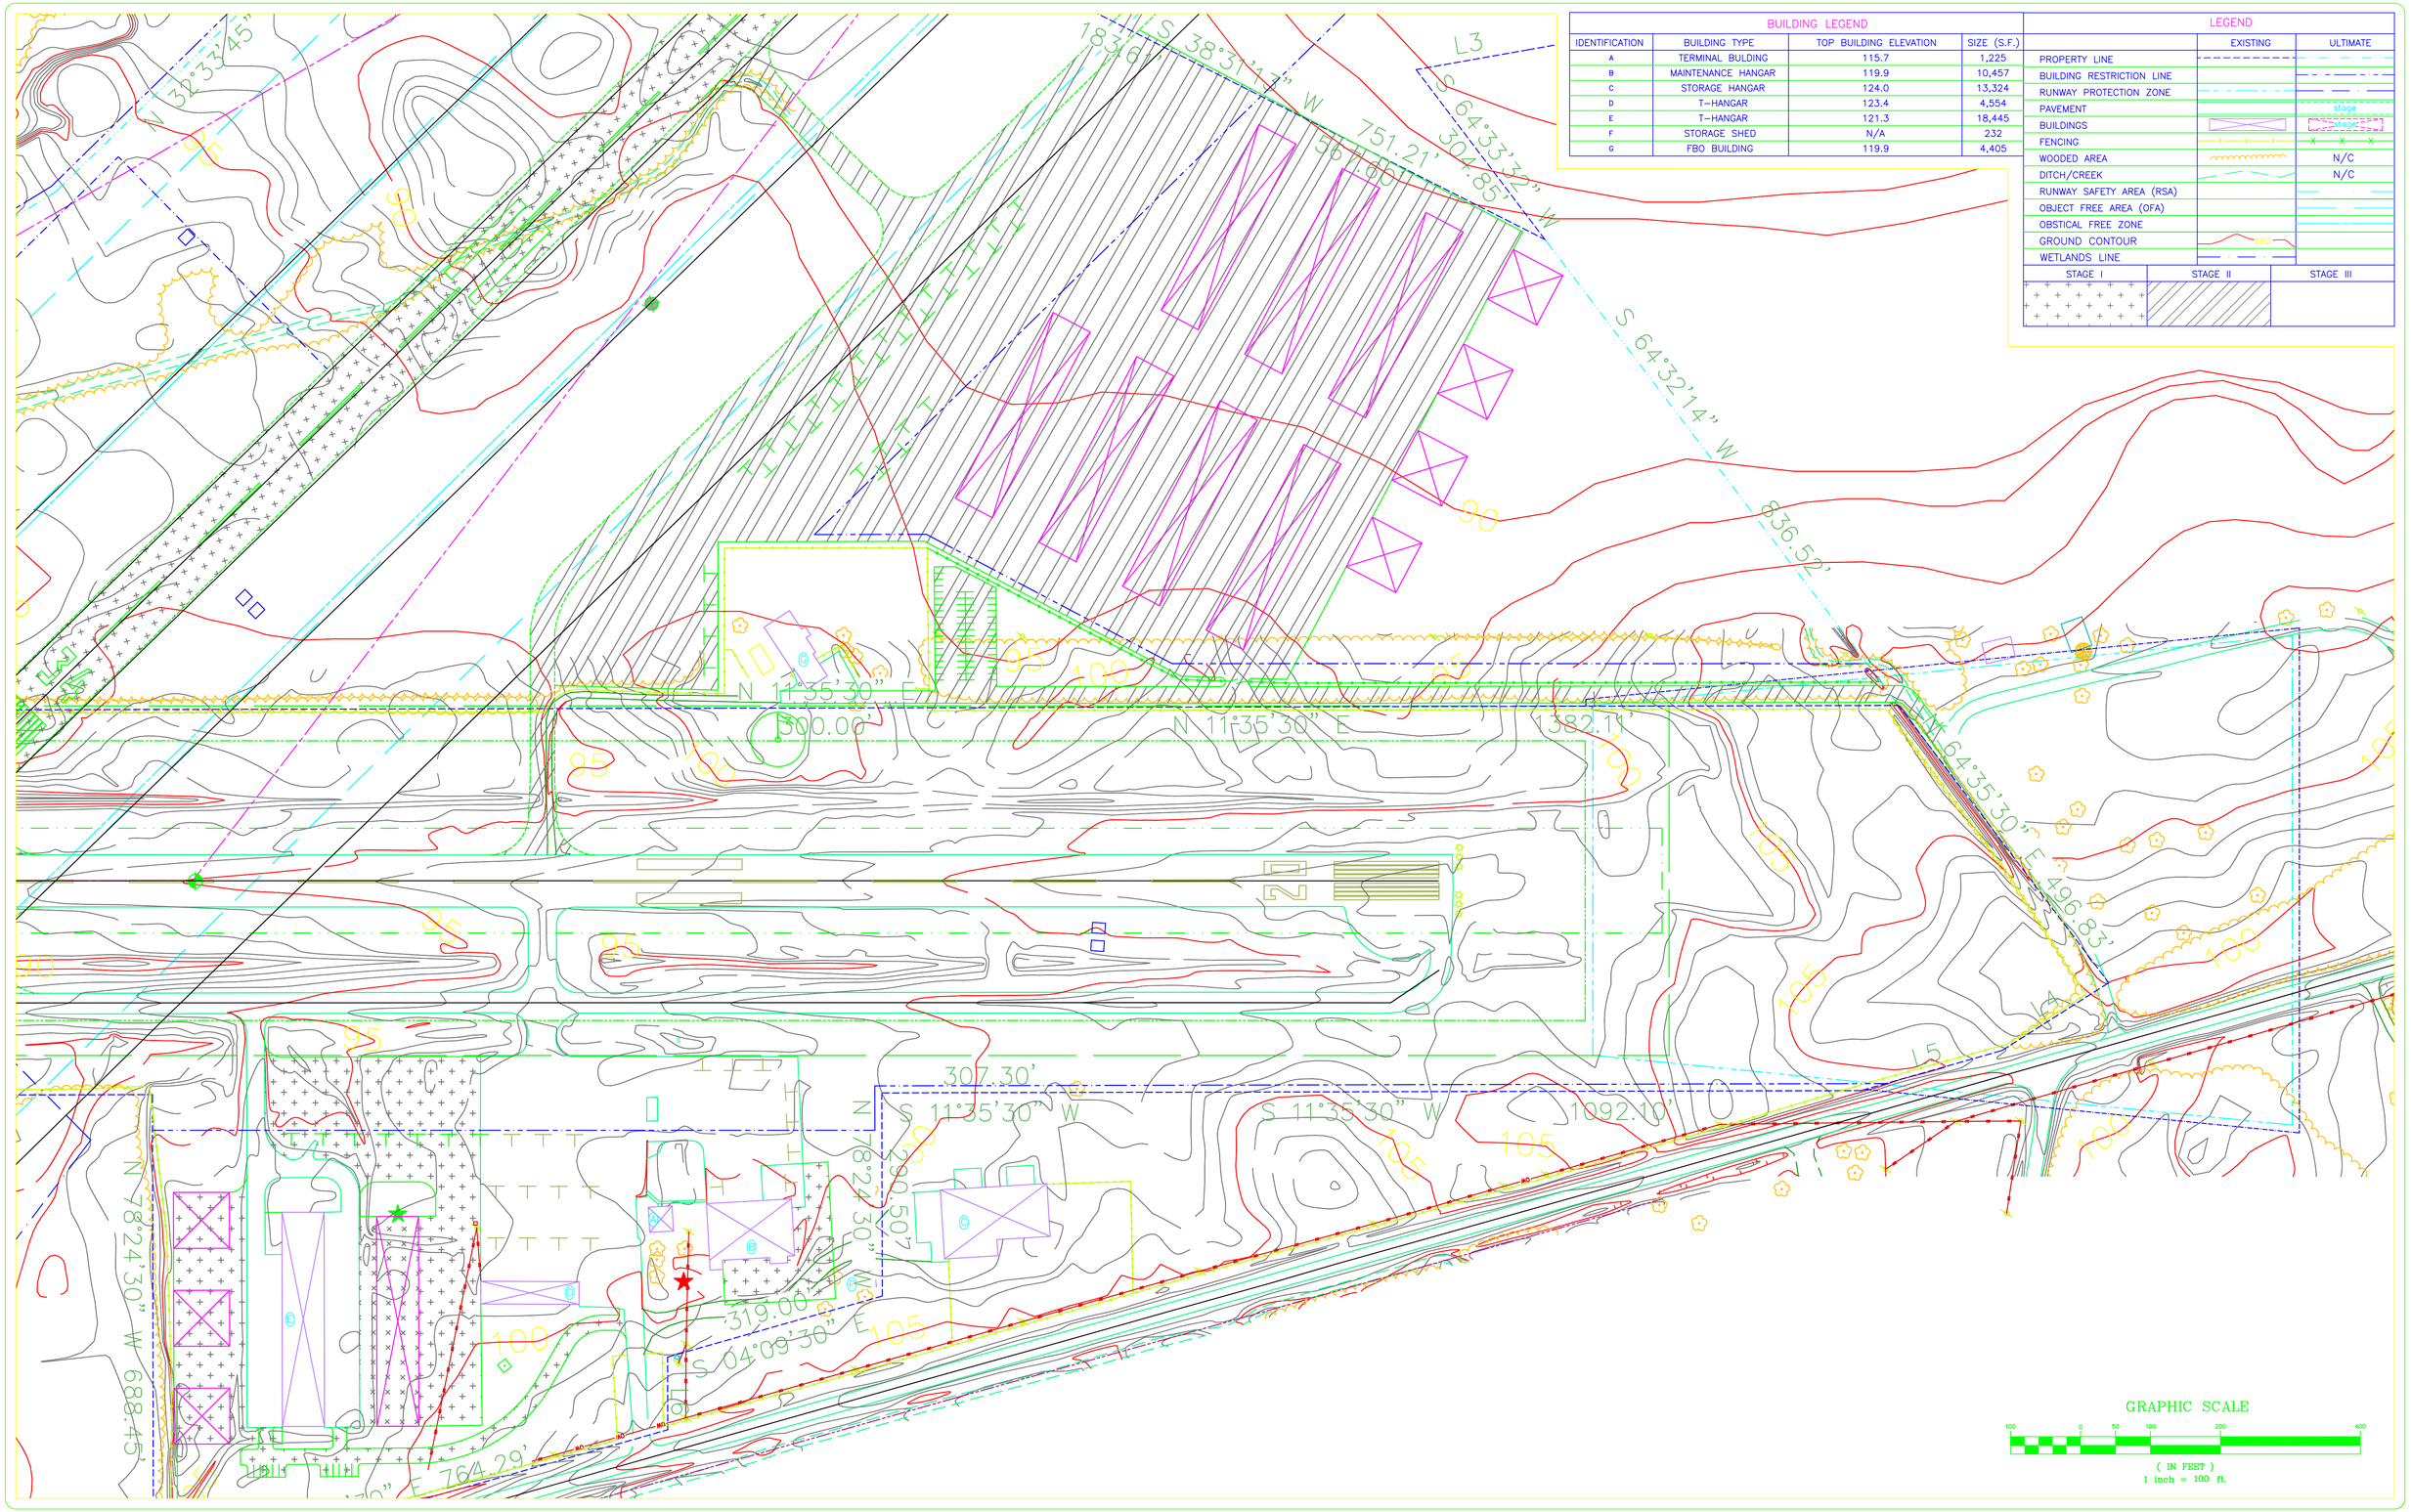

BUILDING LEGEND

IDENTIFICATION	BUILDING TYPE	TOP BUILDING ELEVATION	SIZE (S.F.)
A	TERMINAL BULDING	115.7	1,225
B	MAINTENANCE HANGAR	119.9	10,457
C	STORAGE HANGAR	124.0	13,324
D	T-HANGAR	123.4	4,554
E	T-HANGAR	121.3	18,445
F	STORAGE SHED	N/A	232
G	FBO BUILDING	119.9	4,405

LEGEND

	EXISTING	ULTIMATE
PROPERTY LINE		
BUILDING RESTRICTION LINE		
RUNWAY PROTECTION ZONE		
PAVEMENT		stage I / stage II
BUILDINGS		stage I / stage II
FENCING		
WOODED AREA		N/C
DITCH/CREEK		N/C
RUNWAY SAFETY AREA (RSA)		
OBJECT FREE AREA (OFA)		
OBSTICAL FREE ZONE		
GROUND CONTOUR	180	
WETLANDS LINE		

STAGE I	STAGE II	STAGE III

REV. NO.	DESCRIPTION	DATE
1	REVISED TO ADD MIRL, MITL, AND PAPI-2 (PROJECT FAA AIP NO. 3-45-0038-02)	10/31/03

REVISIONS

PROJECT MANAGER: GAV
DRAWN BY: RBT
APPROVED BY: SEW
FILE NAME: 10178BASE
DRAWING SCALE: 1"= 100'
PROJECT DATE: APRIL 2005
PROJECT NUMBER: 10178.00.CA
PLOT DATE:

WK DICKSON
Engineers • Planners • Surveyors
Landscape Architects

501 COMMERCE DRIVE NE
COLUMBIA, SC 29223
(803) 786-4261

Atlanta, GA
Charlotte, NC
Columbia, SC
Hickory, NC
Raleigh, NC
Wilmington, NC

RELEASED FOR	DATE
APPROVALS	
BIDDING	
CONSTRUCTION	
RECORD DWG.	

2005

SANTEE COOPER REGIONAL AIRPORT
CLARENDON COUNTY
MANNING, SOUTH CAROLINA

TERMINAL AREA PLAN

10 / 12

D-4024