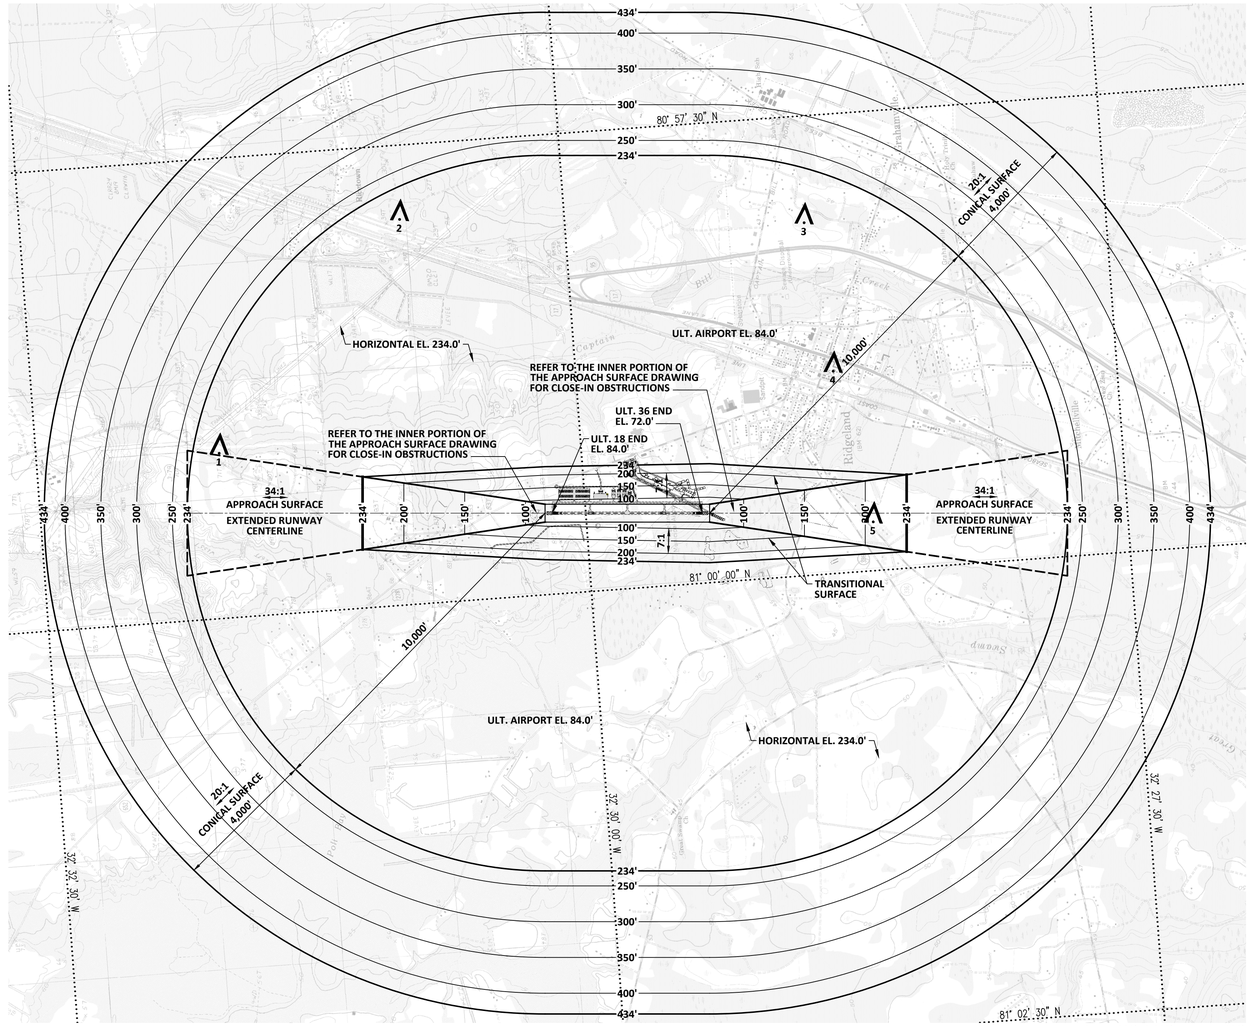

PLAN VIEW RUNWAY 18-36

0 1,000' 2,000' 4,000'
SCALE IN FEET

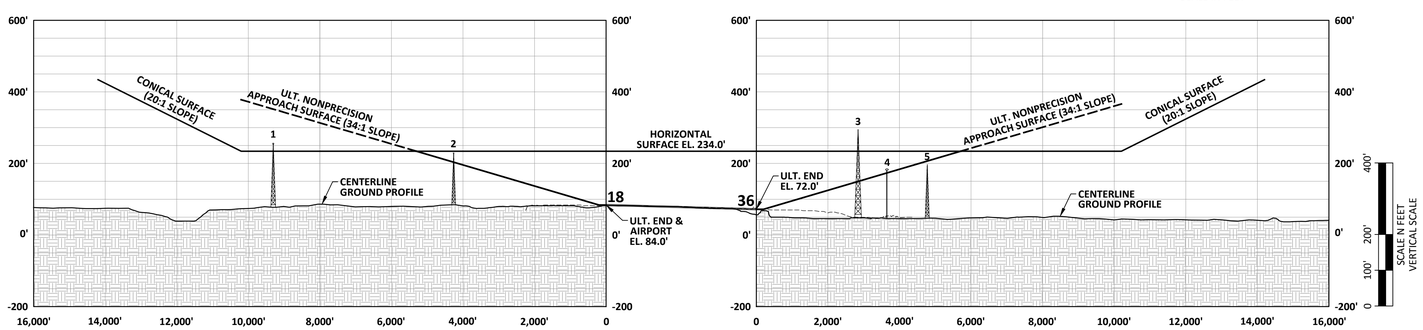

PROFILE VIEW RUNWAY 18-36

0 1,000' 2,000' 4,000'
SCALE IN FEET
HORIZONTAL SCALE

OBSTRUCTION DATA TABLE

#	CITY	TYPE	AGL	MSL	SURFACE	PENETRATION	LIGHTING	MARKING	FAA STUDY #
1	RIDGELAND	TOWER	200'	264'	HORIZONTAL	30.0'	MEDIUM INTENSITY WHITE STROBE & RED	NONE	2007ASO03146OE
2	RIDGELAND	TOWER	198'	237'	HORIZONTAL	3.0'	MEDIUM INTENSITY WHITE STROBE & RED	NONE	2005ASO06274OE
3	RIDGELAND	TOWER	250'	295'	HORIZONTAL	61.0'	MEDIUM INTENSITY WHITE STROBE & RED	NONE	1999ASO01255OE
4	RIDGELAND	TANK	125'	185'	HORIZONTAL	-49.0'	UNKNOWN	UNKNOWN	-
5	RIDGELAND	TOWER	155'	197'	APPROACH	-9.6'	UNKNOWN	UNKNOWN	-

NOTE:
1. OBSTRUCTION DATA SOURCE: FAA DIGITAL OBSTACLE FILE (DOF), DECEMBER 10, 2012.

MAGNETIC DECLINATION 7° 58' 17" W JANUARY 2014
ANNUAL RATE OF CHANGE 0° 4.7' W
SOURCE: NATIONAL GEOPHYSICAL DATA CENTER
TRUE
MAGNETIC

RIDGELAND AIRPORT RIDGELAND, SOUTH CAROLINA

Baker

Designer: APN	Checked by: RWO
Technician: APN	Project Number: 133234

NOTES:

GENERAL NOTES:

1. ALL ELEVATIONS SHOWN ARE ABOVE MEAN SEA LEVEL (AMSL).
2. THE JASPER COUNTY CODE OF ORDINANCES DESCRIBES LAND USE AND HEIGHT RESTRICTIONS AROUND EXISTING RUNWAYS/AIRPORTS AS PART OF A SPECIAL PURPOSE DISTRICT REFERRED TO AS AN AIRPORT COMPATIBILITY OVERLAY DISTRICT (ACOD). THE SAME RESTRICTIONS MAY APPLY AROUND FUTURE RUNWAYS/AIRPORTS THROUGH AN AMENDMENT TO THE ORDINANCE.

REVISIONS

NO.	DESCRIPTION AND ITEMS ADDED / REVISED	DATE APPROVED	APPROVED BY

Project Name:
RIDGELAND AIRPORT (3J1) AIRPORT LAYOUT PLAN UPDATE

Drawing Name:
AIRPORT AIRSPACE DRAWING

State Grant Number: 13-004

Date: JUNE 2014	Division: PLANNING
Scale: (24X36) AS SHOWN	Drawing Number: 3

Y:\Planning\3J1 – Ridgeland Airport\3J1 ALP Update – 133234\Drawings\ALP Set\03-3J1-Airspace.dwg Modified: Jun 17, 2014 – 3:50pm Plotted: Jun 17, 2014 – 3:51pm apnazarkewych