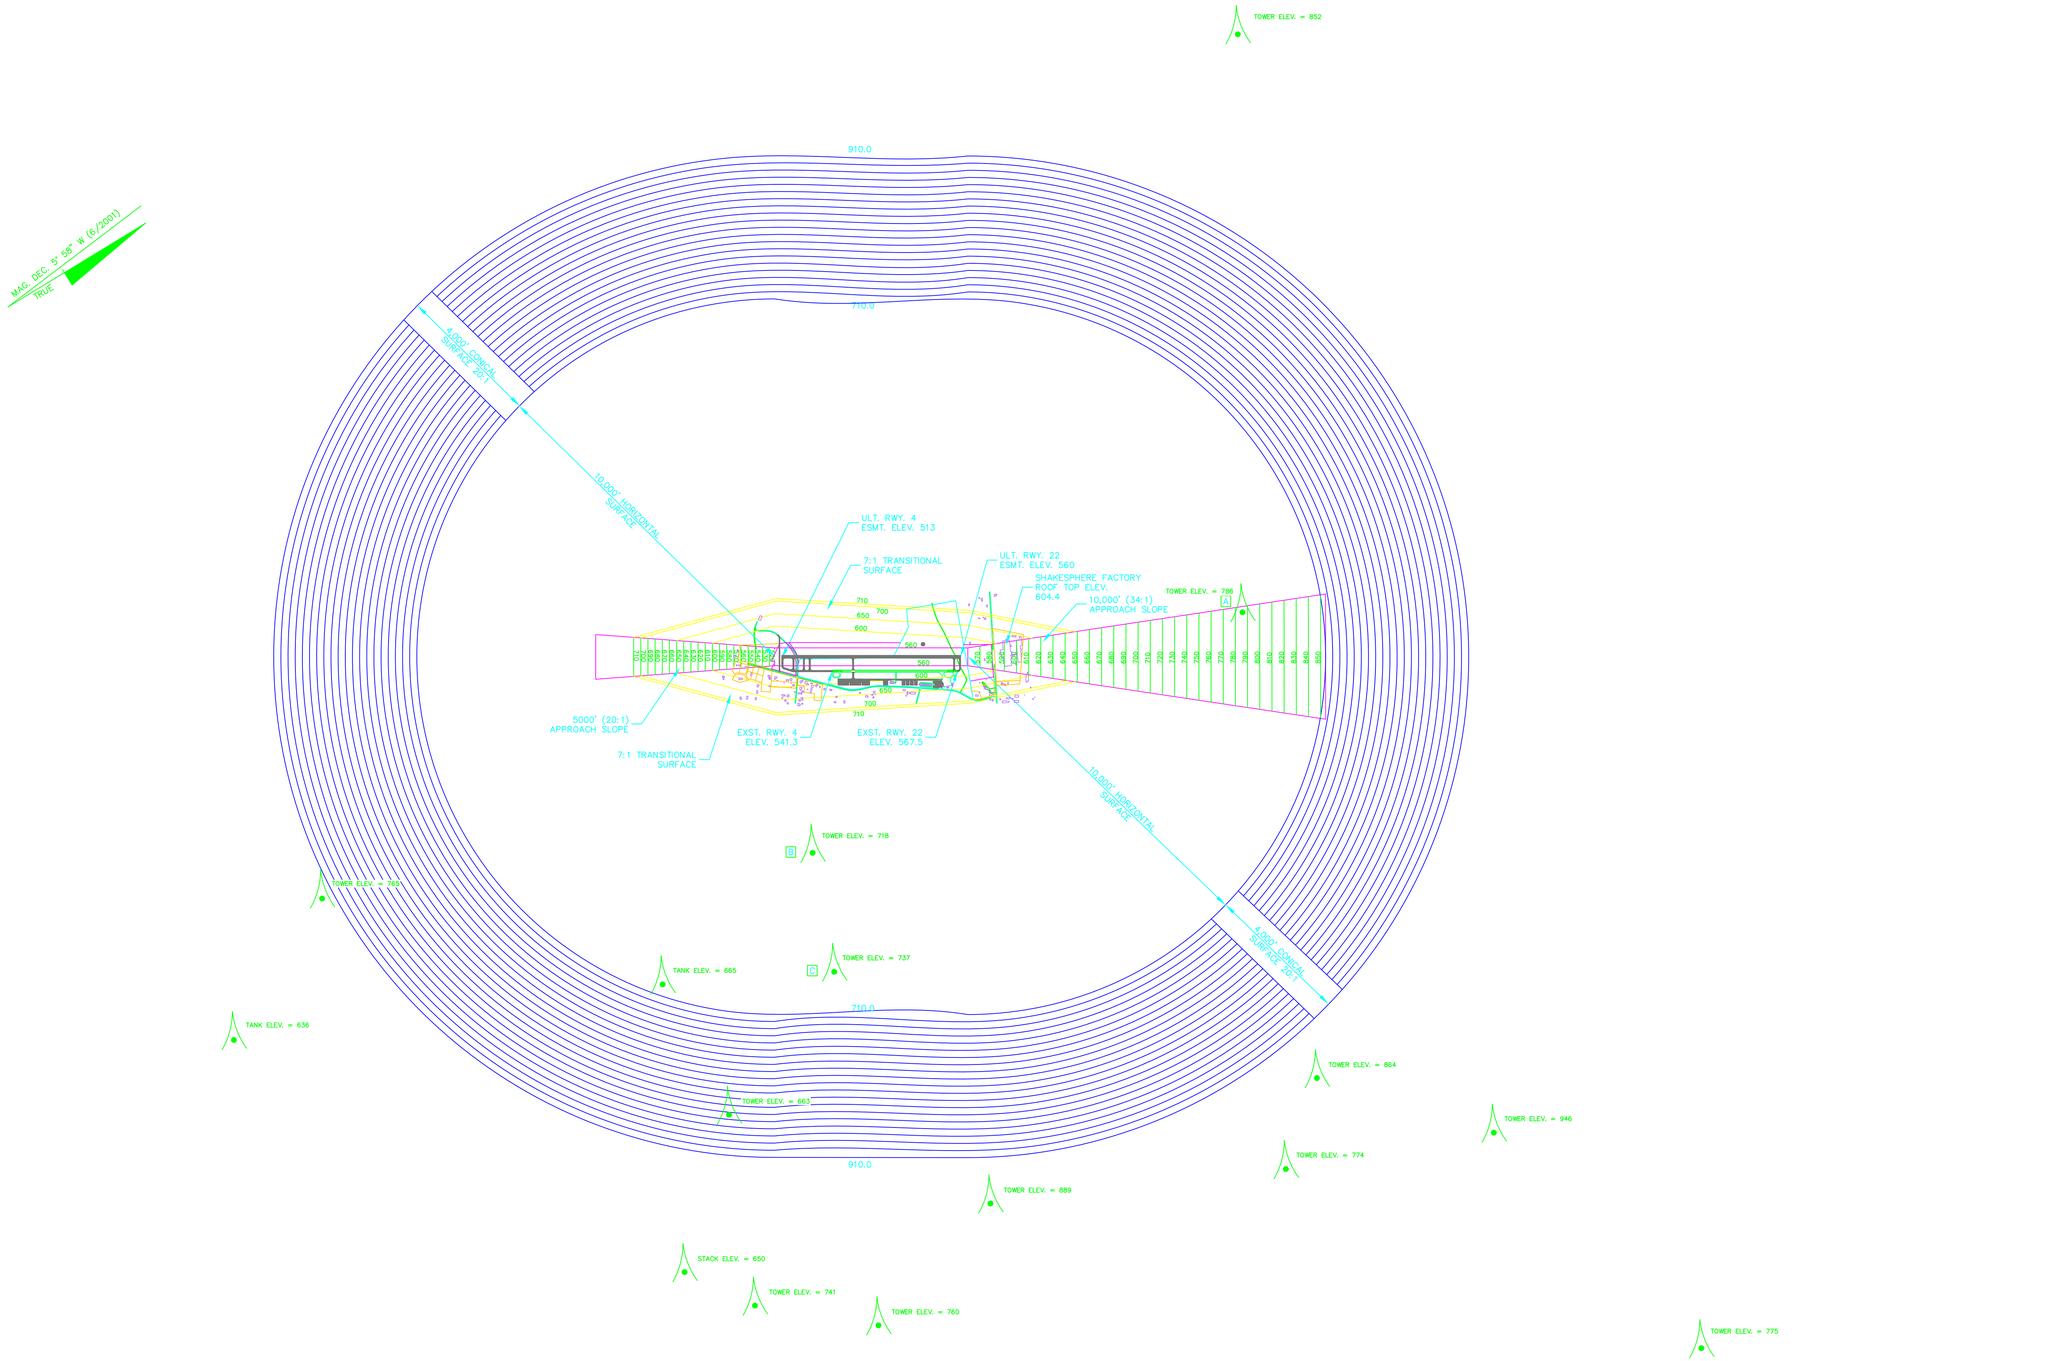

NOTE:

1. THERE ARE NO KNOWN OBSTRUCTIONS PENETRATING HORIZONTAL, CONICAL OR TRANSITIONAL SURFACES EXCEPT AS NOTED.

2. THE SURFACES PRESENTED ON THIS DRAWING ARE PREDICATED ON FAR PART 77 SURFACES, THE MOST RESTRICTIVE SURFACES PERTAINING TO AN AIRPORT. DUE TO SITE CONSTRAINTS, NEWBERRY AIRPORT WILL BASE RUNWAY APPROACH ZONES ON ADVISORY CIRCULAR 150/5300-13 THRU CHANGE 6, APPENDIX 18 TABLE A-18-1C, NONPRECISION INSTRUMENT APPROACH REQUIREMENTS.

LABEL	TYPE OBSTRUCTION	OBSTRUCTION ELEVATION	FAR PART 77 ELEVATION	OBSTRUCTION PENETRATION
A	TOWER	786	710	76'
B	TOWER	718	710	8'
C	TOWER	737	710	27'

GRAPHIC SCALE

2000 0 1000 2000 4000 8000

(IN FEET)
1 inch = 2000ft.

REV. NO.	DESCRIPTION	DATE
2	FAA COMMENTS	1/23/02
1	AIRPORT PROPERTY LINE AND ACREAGE REVISED	9/18/01

REVISIONS

PROJECT MANAGER: GAV
DRAWING SCALE: 1"= 2000'
DRAWN BY: RBT
PROJECT DATE: JULY/2001
APPROVED BY: GAV
PROJECT NUMBER: 00128.30
FILE NAME: 00128AIR
PLOT DATE:

WK DICKSON
Engineers • Planners • Surveyors
Landscape Architects
501 COMMERCE DRIVE NE
COLUMBIA, SC 29223
(803) 786-4261
Asheville, NC Columbia, SC
Atlanta, GA Hickory, NC
Boca Raton, FL Raleigh, NC
Charlotte, NC Wilmington, NC

RELEASED FOR	DATE
APPROVALS	
BIDDING	
CONSTRUCTION	
RECORD DWG.	

2002

NEWBERRY COUNTY AIRPORT
NEWBERRY, SOUTH CAROLINA

AIRSPACE PLAN

3
11

D-3834