COPYRIGHT © W.K. DICKSON & CO., INC., ALL RIGHTS RESERVED. REPRODUCTION OR USE OF THE CONTENTS OF THIS DOCUMENT, ADDITIONS OR DELETIONS TO THIS DOCUMENT, IN WHOLE OR IN PART, WITHOUT WRITTEN CONSENT OF W.K. DICKSON & CO., INC., IS PROHIBITED. ONLY COPIES FROM THE ORIGINAL OF THIS DOCUMENT, MARKED WITH AN ORIGINAL SIGNATURE AND SEAL SHALL BE CONSIDERED TO BE VALID, TRUE COPIES.

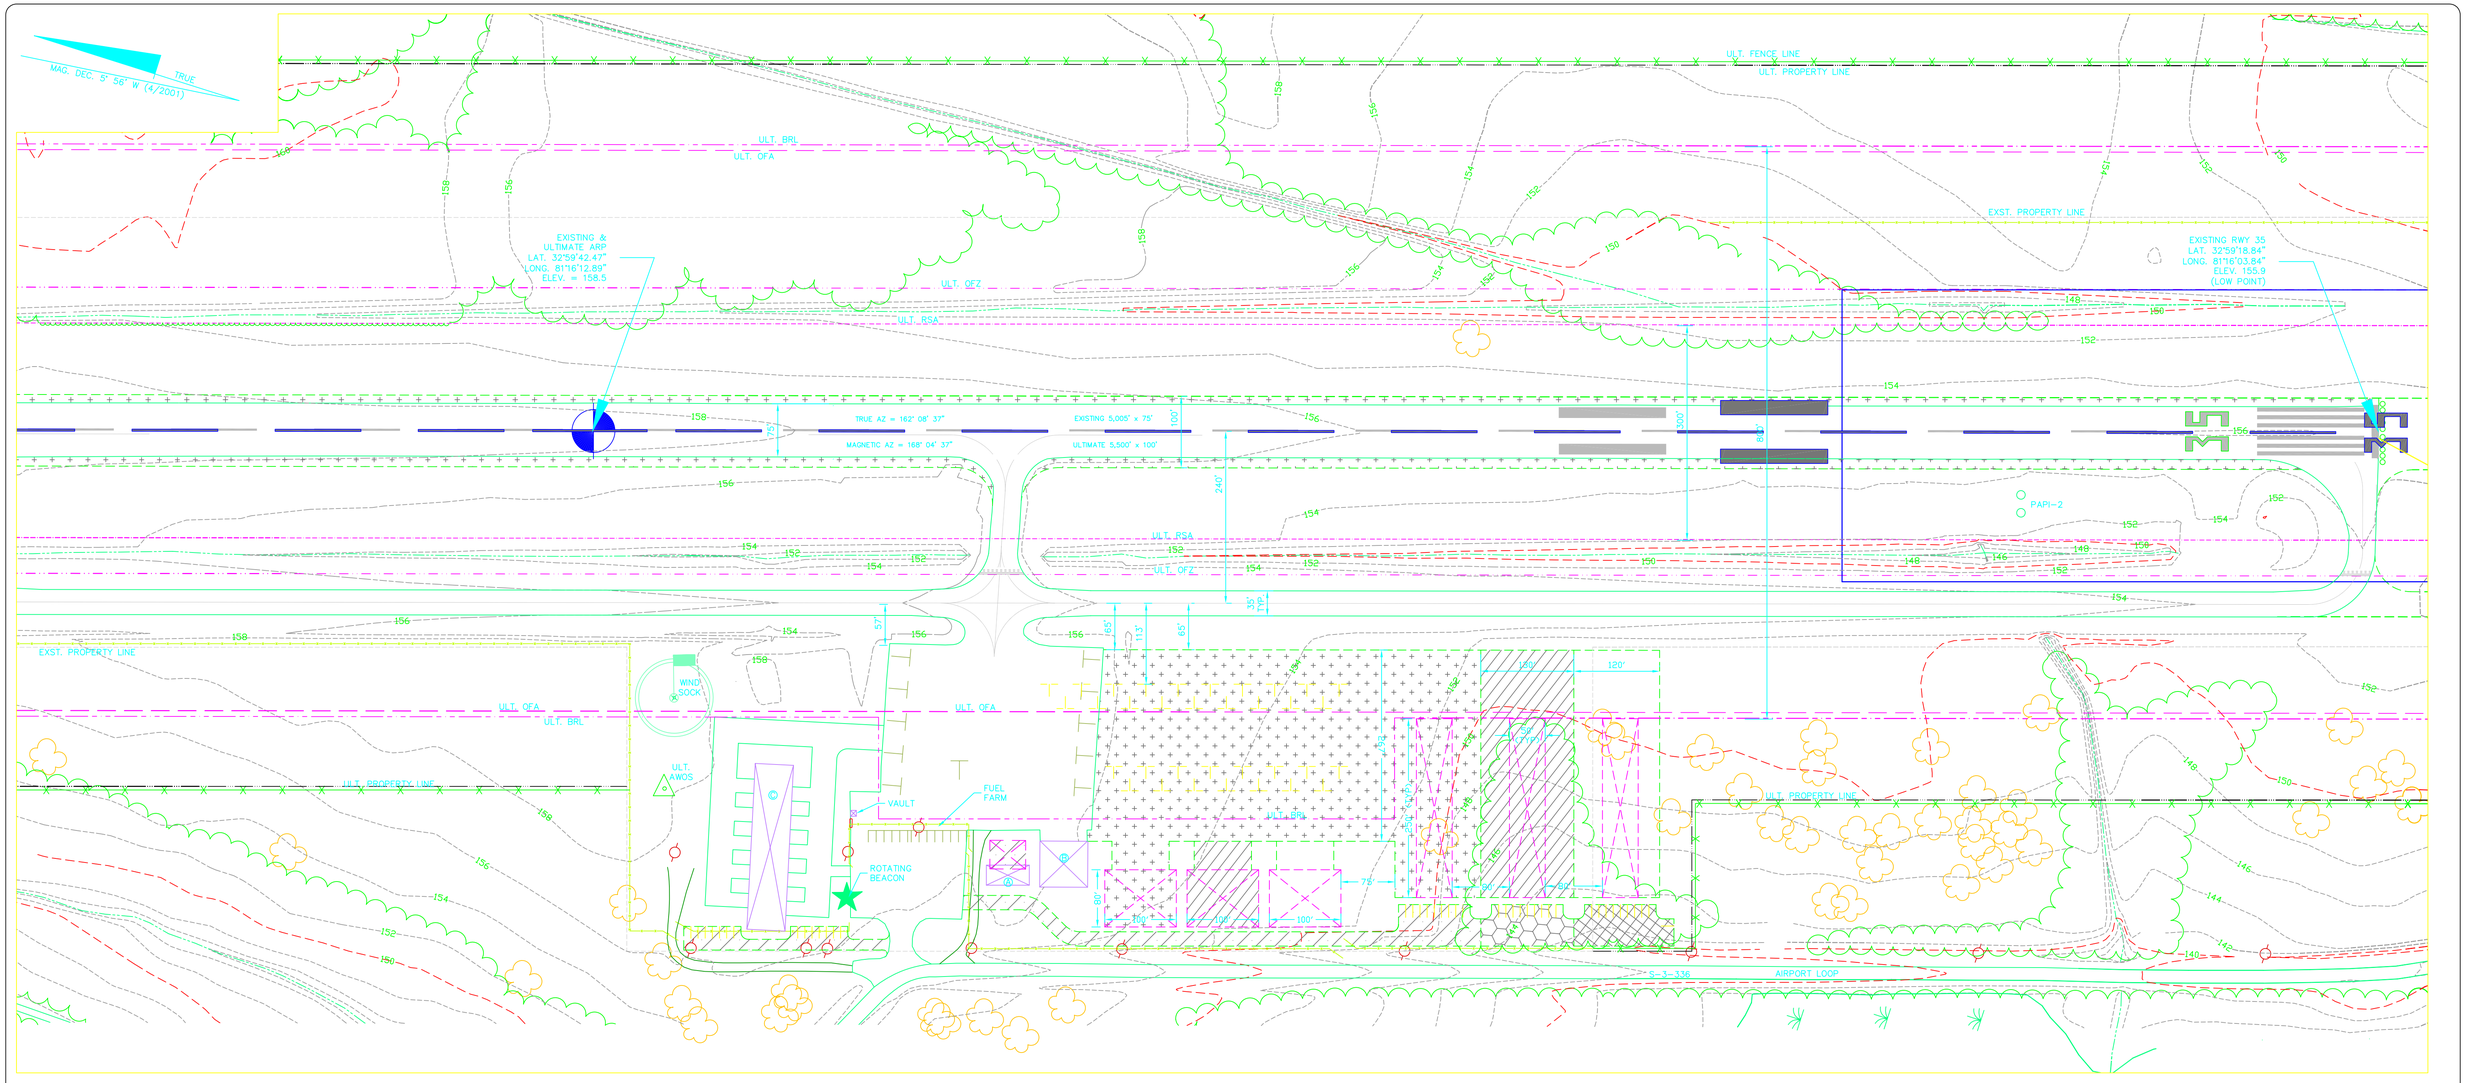

LEGEND	EXISTING	ULTIMATE
PROPERTY LINE		
ILS CRITICAL AREA LINE		
BUILDING RESTRICTION LINE		
PAVEMENT		SEE STAGING
BUILDINGS		SEE STAGING
FENCING		
GROUND CONTOUR	180	N/C
WOODED AREA		N/C
DITCH/CREEK		N/C
AIRPORT REFERENCE POINT		
RUNWAY APPROACH ZONE (RAZ)		
RUNWAY SAFETY AREA (RSA)		
OBSTACLE FREE ZONE (OFZ)		
OBJECT FREE AREA (OFA)		
THRESHOLD LIGHTS		

STAGE I	STAGE II	STAGE III

BUILDING LEGEND			
IDENTIFICATION	BUILDING TYPE	TOP BUILDING ELEVATION	SIZE (S.F.)
A	AIRPORT TERMINAL	NOT AVAILABLE	1,680
B	HANGAR	177.5	4,288
C	T-HANGAR	171.1	12,421

2006

NOTE:

ONCE PRECISION INSTRUMENT IS INSTALLED ALL TIEDOWNS WITHIN THE OBJECT FREE AREA WILL NEED TO BE RELOCATED.

GRAPHIC SCALE

100 0 50 100 200 400

(IN FEET)
1 inch = 100 ft.

REV. NO.	DESCRIPTION	DATE
4	UPDATE AIP # 3-45-0003-06, 07, 08	6/06
3	REVISED TO SHOW PAPI-2, SURVEYED RUNWAY LENGTH AND VISIBILTY MINIMUMS OF 1 MILE ON RWY 35	6/03
2	REVISED PER FAA COMMENTS	4/02
1	UPDATE AIP # 3-45-0003-02, 03, 04 & 05	12/00

REVISIONS

PROJECT MANAGER: CRT
DRAWN BY: FDL/RBT
APPROVED BY: GAV
FILE NAME: ALP Update 6/06
DRAWING SCALE: 1"= 100'
PROJECT DATE: 12/00
PROJECT NUMBER: 98022.30

WK DICKSON
community infrastructure consultants

1001 PINNACLE POINT DRIVE
SUITE 110
COLUMBIA, SC 29223
(803) 786-4261

Office Locations:
North Carolina
South Carolina
Georgia
Florida

RELEASED FOR	DATE
APPROVALS	
BIDDING	
CONSTRUCTION	
RECORD DWG.	

ALLENDALE COUNTY AIRPORT
ALLENDALE, SOUTH CAROLINA

TERMINAL AREA PLAN

6/8

D-3790