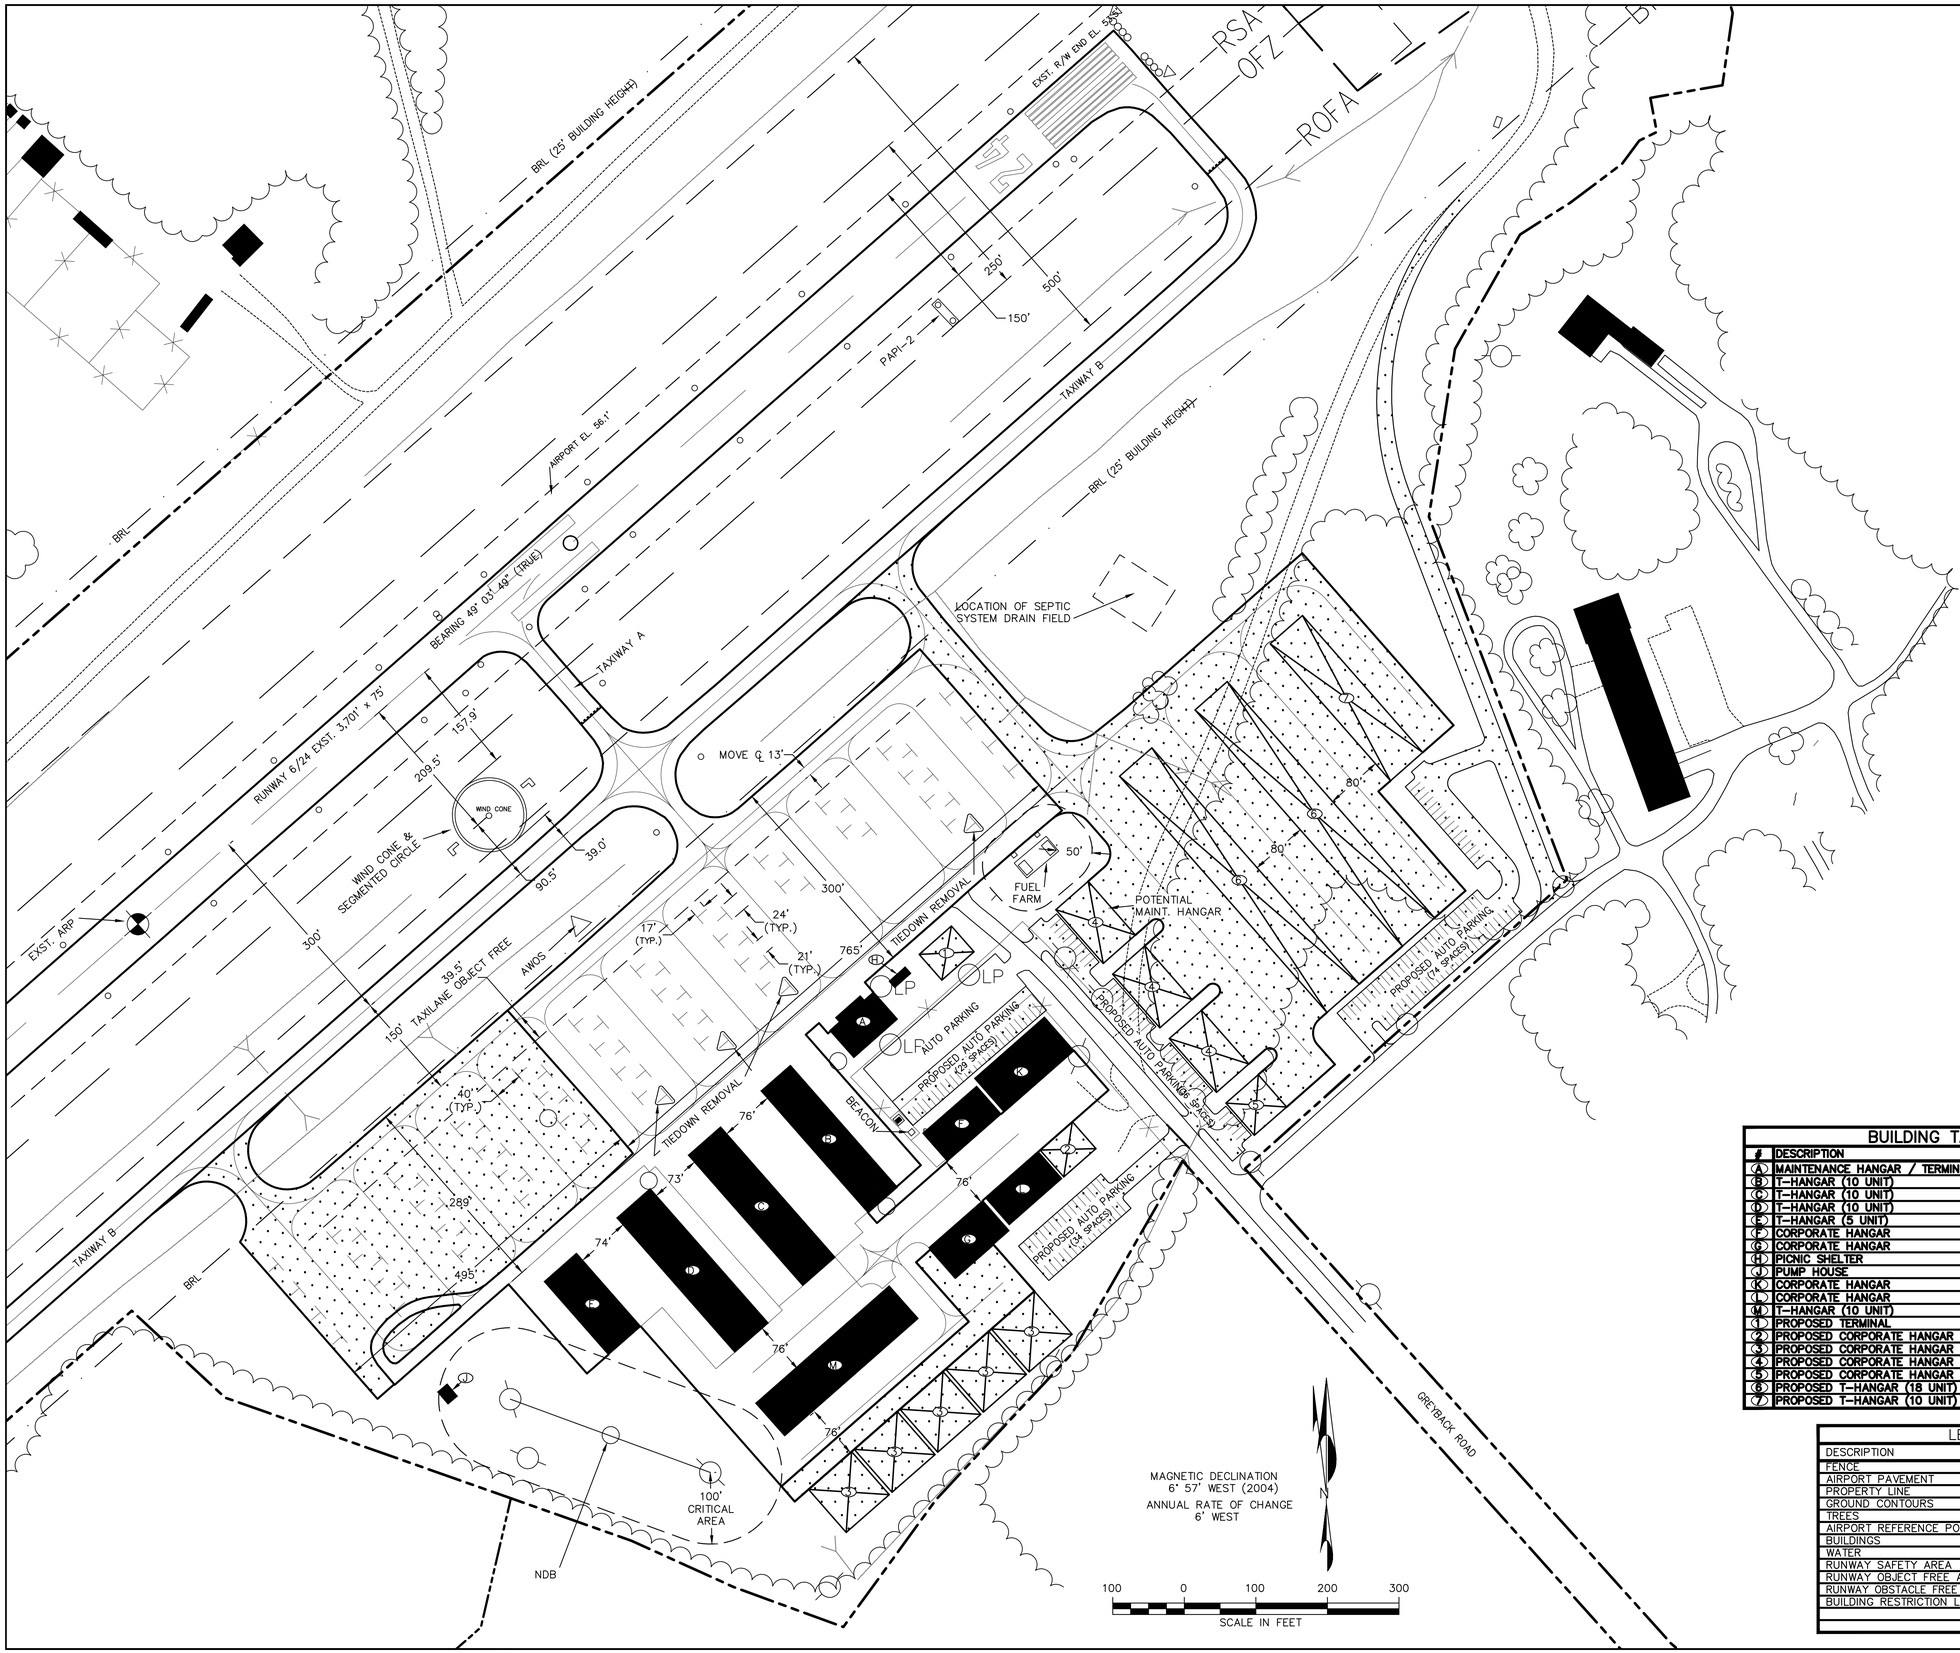

BUILDING TABLE

	DESCRIPTION	TOP ELEV.	OB. MARKING
A	MAINTENANCE HANGAR / TERMINAL	68.7' AMSL	NONE
B	T-HANGAR (10 UNIT)	68.7' AMSL	NONE
C	T-HANGAR (10 UNIT)	68.3' AMSL	NONE
D	T-HANGAR (10 UNIT)	67.0' AMSL	NONE
E	T-HANGAR (5 UNIT)	66.0' AMSL	NONE
F	CORPORATE HANGAR	73.3' AMSL	NONE
G	CORPORATE HANGAR	81.3' AMSL	NONE
H	PICNIC SHELTER	61.2' AMSL	NONE
J	PUMP HOUSE	53.7' AMSL	NONE
K	CORPORATE HANGAR	81.3' AMSL	NONE
L	CORPORATE HANGAR	81.3' AMSL	NONE
M	T-HANGAR (10 UNIT)	70.4' AMSL	NONE
1	PROPOSED TERMINAL	APPROX. 75'	NONE
2	PROPOSED CORPORATE HANGAR	APPROX. 75'	NONE
3	PROPOSED CORPORATE HANGAR	APPROX. 75'	NONE
4	PROPOSED CORPORATE HANGAR	APPROX. 80'	NONE
5	PROPOSED CORPORATE HANGAR	APPROX. 75'	NONE
6	PROPOSED T-HANGAR (18 UNIT)	APPROX. 68'	NONE
7	PROPOSED T-HANGAR (10 UNIT)	APPROX. 68'	NONE

LEGEND

DESCRIPTION	EXISTING	ULTIMATE
FENCE		XX
AIRPORT PAVEMENT		
PROPERTY LINE		
GROUND CONTOURS	50	
TREES		
AIRPORT REFERENCE POINT	ARP	
BUILDINGS		
WATER		
RUNWAY SAFETY AREA	RSA	ULT. RSA
RUNWAY OBJECT FREE AREA	ROFA	ULT. ROFA
RUNWAY OBSTACLE FREE ZONE	OFZ	ULT. OFZ
BUILDING RESTRICTION LINE	BRL	BRL

SUMMERVILLE AIRPORT
SUMMERVILLE, SOUTH CAROLINA

THE LPA GROUP
TRANSPORTATION CONSULTANTS
ATLANTA, GA ? BATON ROUGE, LA ? CHARLESTON, S
CHARLOTTE, NC ? CHICAGO, IL ? COLUMBIA, SC
GREENSBORO, NC ? JACKSONVILLE, FL ? KNOXVILLE,
MOBILE, AL ? ORLANDO, FL ? RALEIGH, NC ? RICHMOND
SARASOTA, FL ? TALLAHASSEE, FL ? TAMPA, FL ? WEST P

Designer:	
TGM	
Technician:	
TGM	
Checked by:	
Project Number:	
PL010039	

NOTES

1. ALL EXISTING HOLDING POSITION MARKINGS FOR RUNWAY/TAXIWAY INTERSECTIONS ARE 200' FROM RUNWAY CENTERLINE AND PERPENDICULAR TO TAXIWAY CENTERLINE. AL ULTIMATE HOLDING POSITION MARKINGS FOR RUNWAY/TAXIWAY INTERSECTIONS ARE 200' FROM RUNWAY CENTERLINE AND PERPENDICULAR TO TAXIWAY CENTERLINE.
2. COORDINATES SHOWN HEREON ARE IN NAD83.
3. ELEVATIONS SHOWN HEREON ARE IN NAVD88 AND ARE ABOVE MEAN SEA LEVEL (AMSL).

REVISIONS

No.	Description	Date	By

Project Name:

AIRPORT LAYOUT PLAN UPDATE

Drawing Name:

TERMINAL AREA PLAN

FAA A.I.P. Project Number:

Autocad Drawing Reference:

Date:	Division:
FEBRUARY 2007	PLANNING
Scale:	Drawing Number:
1" = 100'	3