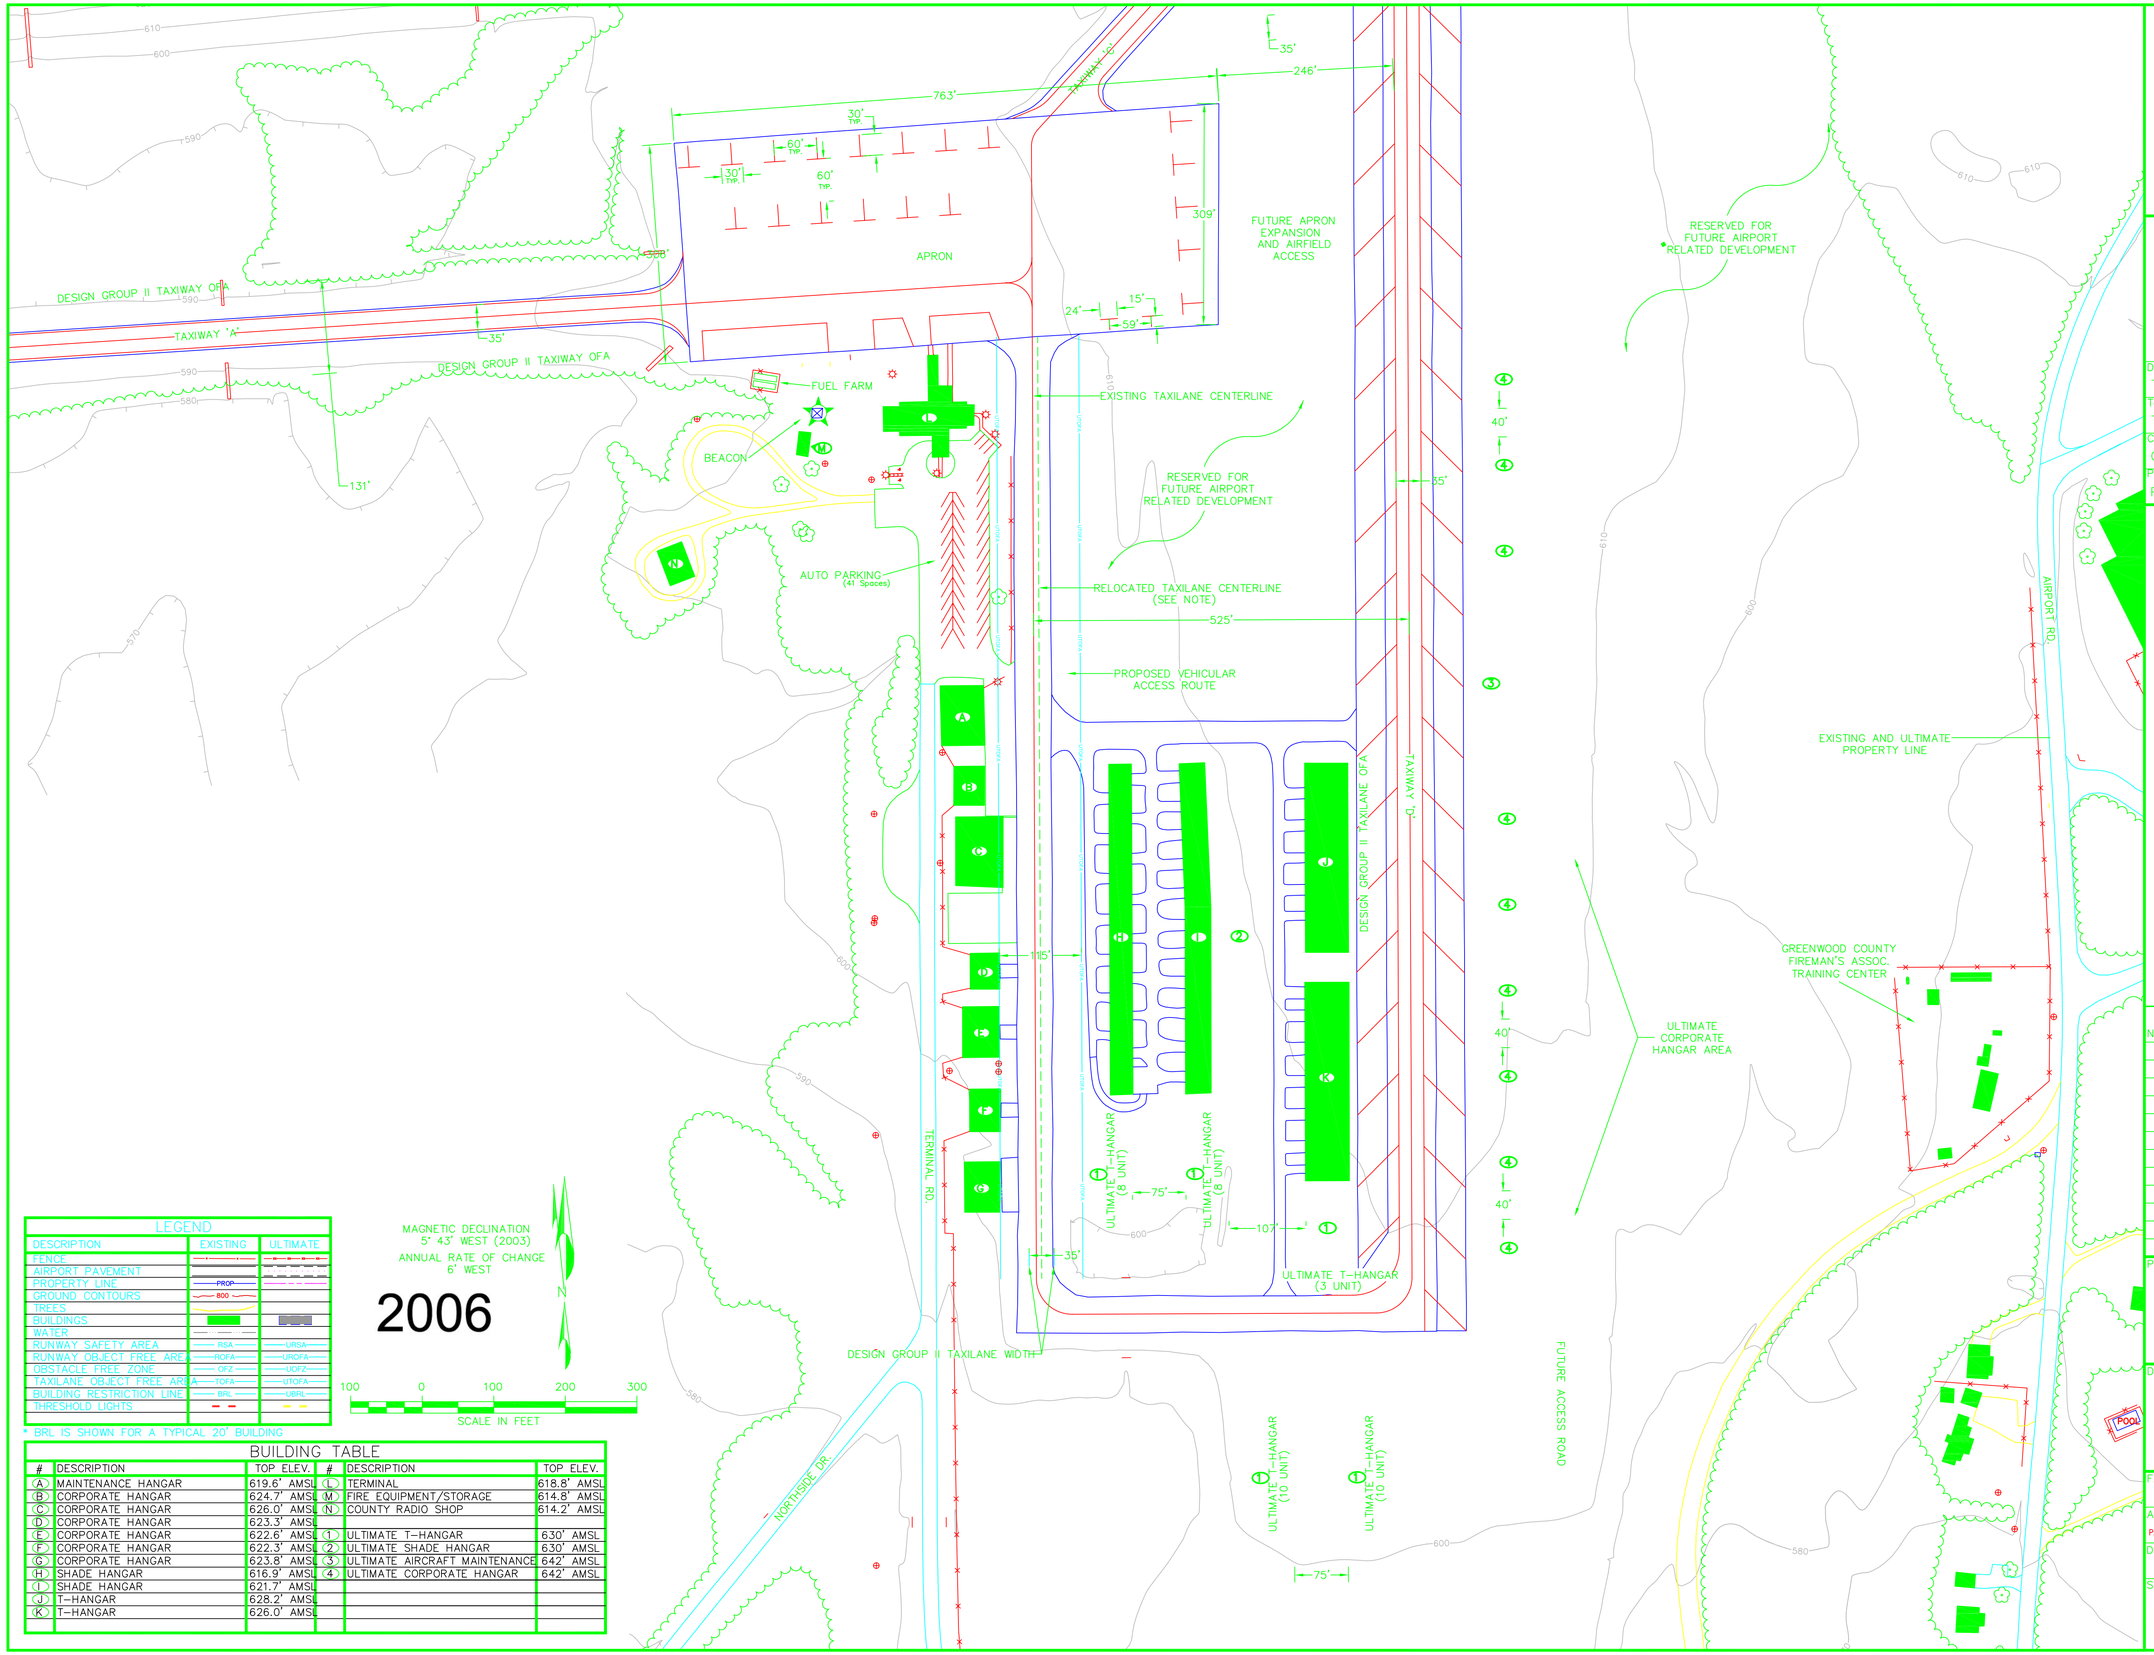

LEGEND

DESCRIPTION	EXISTING	ULTIMATE
FENCE		
AIRPORT PAVEMENT		
PROPERTY LINE	PROP.	
GROUND CONTOURS	600	
TREES		
BUILDINGS		
WATER		
RUNWAY SAFETY AREA	RSA	URSA
RUNWAY OBJECT FREE ARE	ROFA	UROFA
OBSTACLE FREE ZONE	OFZ	UOFZ
TAXILANE OBJECT FREE AREA	TOFA	UTOFA
BUILDING RESTRICTION LINE	BRL	UBRL
THRESHOLD LIGHTS		

* BRL IS SHOWN FOR A TYPICAL 20' BUILDING

MAGNETIC DECLINATION
5° 43' WEST (2003)
ANNUAL RATE OF CHANGE
6' WEST

2006

N

100 0 100 200 300
SCALE IN FEET

BUILDING TABLE

#	DESCRIPTION	TOP ELEV.	#	DESCRIPTION	TOP ELEV.
A	MAINTENANCE HANGAR	619.6' AMSL	L	TERMINAL	618.8' AMSL
B	CORPORATE HANGAR	624.7' AMSL	M	FIRE EQUIPMENT/STORAGE	614.8' AMSL
C	CORPORATE HANGAR	626.0' AMSL	N	COUNTY RADIO SHOP	614.2' AMSL
D	CORPORATE HANGAR	623.3' AMSL			
E	CORPORATE HANGAR	622.6' AMSL	1	ULTIMATE T-HANGAR	630' AMSL
F	CORPORATE HANGAR	622.3' AMSL	2	ULTIMATE SHADE HANGAR	630' AMSL
G	CORPORATE HANGAR	623.8' AMSL	3	ULTIMATE AIRCRAFT MAINTENANCE	642' AMSL
H	SHADE HANGAR	616.9' AMSL	4	ULTIMATE CORPORATE HANGAR	642' AMSL
I	SHADE HANGAR	621.7' AMSL			
J	T-HANGAR	628.2' AMSL			
K	T-HANGAR	626.0' AMSL			

GREENWOOD COUNTY AIRPORT
GREENWOOD, SOUTH CAROLINA

THE LPA GROUP
TRANSPORTATION CONSULTANTS
ATLANTA, GA ? BATON ROUGE, LA ? CHARLESTON, SC
CHARLOTTE, NC ? CHICAGO, IL ? COLUMBIA, SC
GREENSBORO, NC ? JACKSONVILLE, FL ? KNOXVILLE, TN
MOBILE, AL ? ORLANDO, FL ? RALEIGH, NC ? RICHMOND, VA
SARASOTA, FL ? TALLAHASSEE, FL ? TAMPA, FL ? WEST PALM B

Designer:	TGM
Technician:	TGM
Checked by:	GL
Project Number:	PL455002

NOTES

1. TAXILANE CENTERLINE WILL BE RELOCATED 7.5 FEET TO THE EAST TO MEET OFA CLEARANCE CRITERIA.

REVISIONS

No.	Description	Date	By

Project Name:
AIRPORT PLANS SET

Drawing Name:
TERMINAL AREA DRAWING

FAA A.I.P. Project Number:

Autocad Drawing Reference:
P:\Airport Development\Greenwood County Airport\Drawings\2006_(LALP)\kgrd_20-6TAP.c

Date: MARCH 2006	Division: PLANNING
Scale: 1" = 100'	Drawing Number: 3