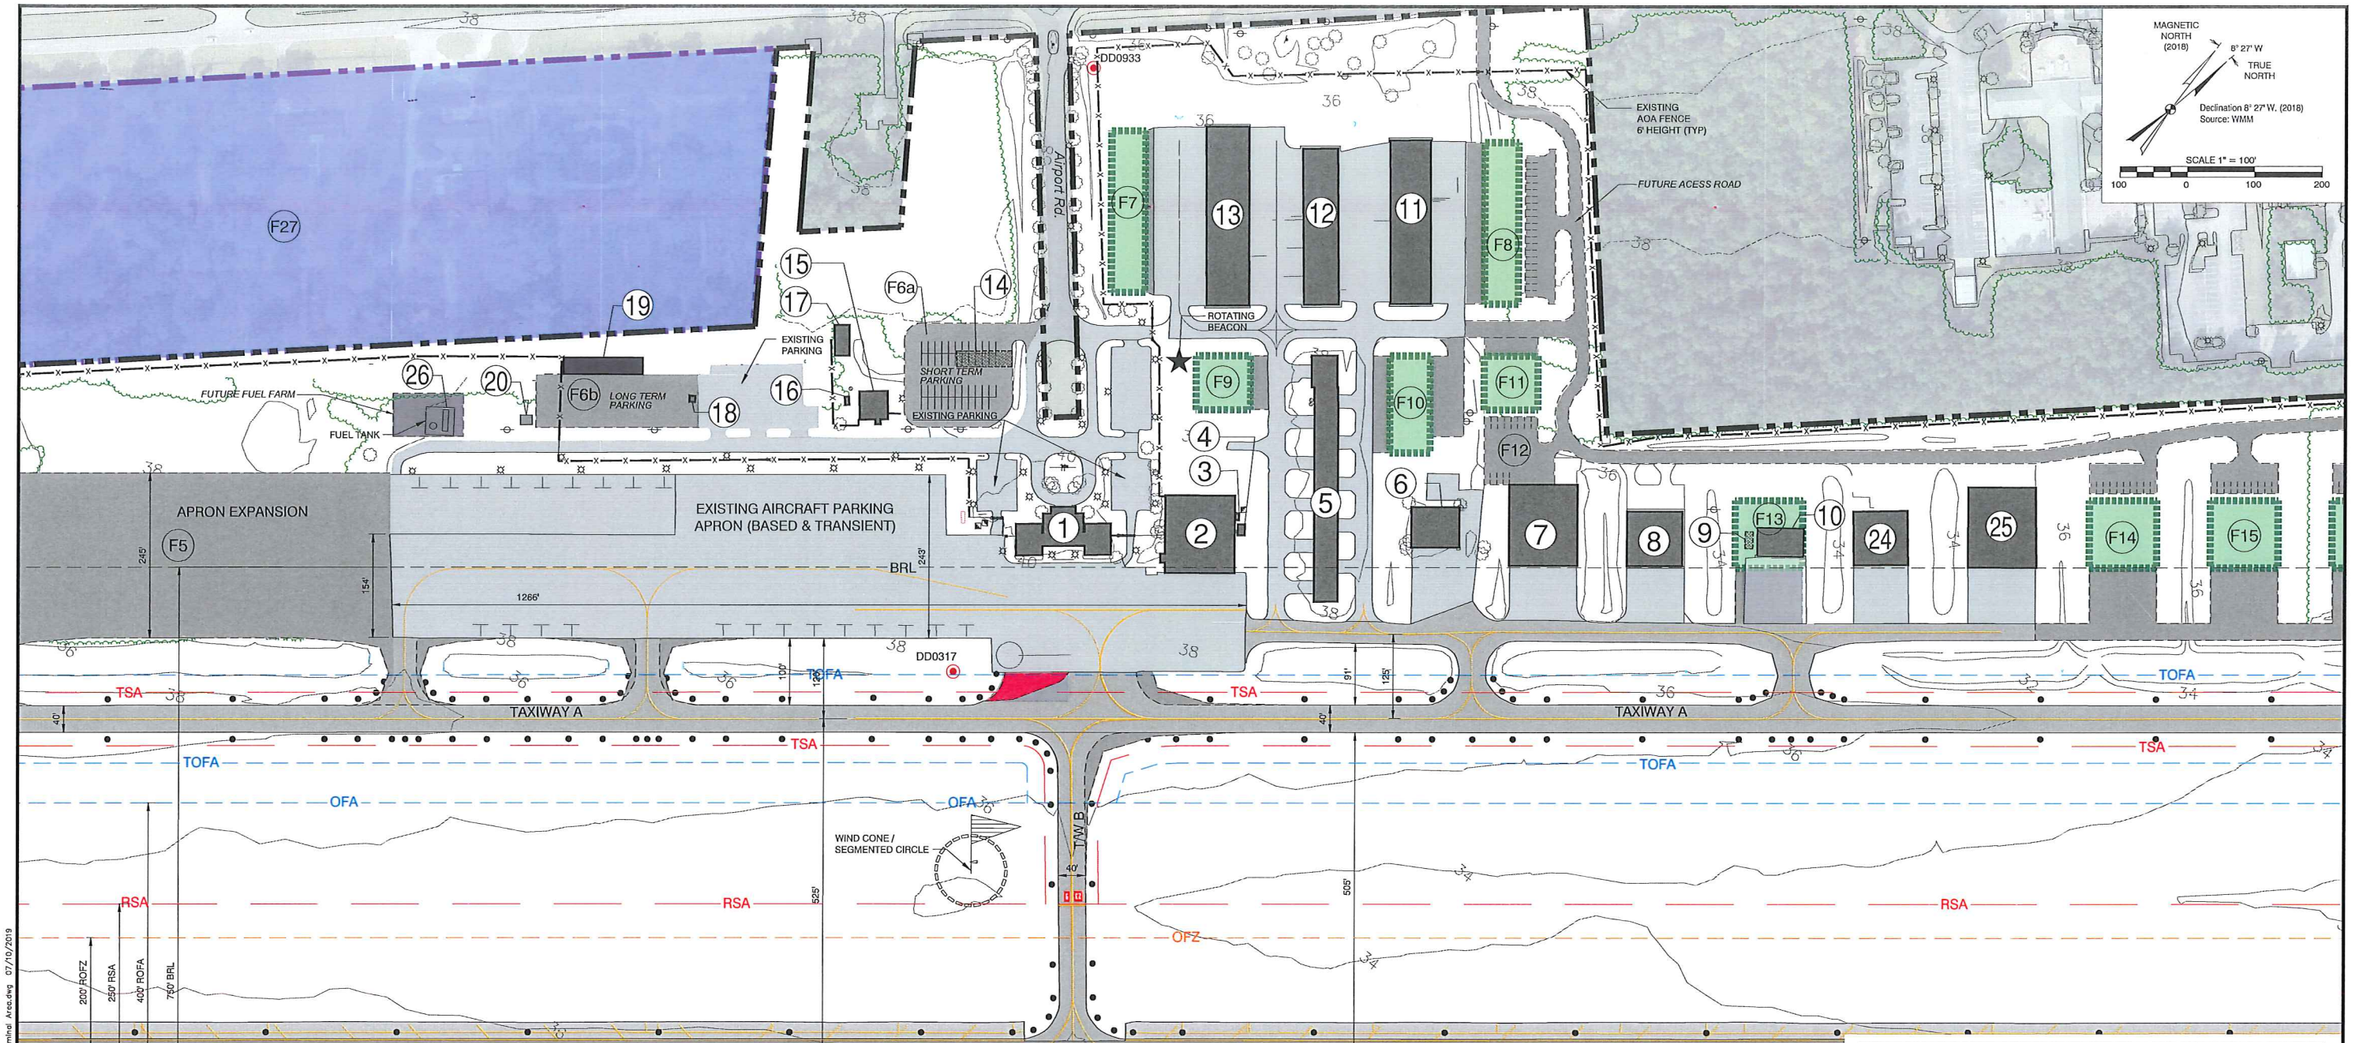

EXISTING FACILITIES

BLDG #	NAME	BLDG. HT. (MSL)
1	TERMINAL	70.04
2	BOX HANGAR	78.07
3	SHED	50.06
4	SHED	50.17
5	T-HANGAR	54.87
6	BOX HANGAR	61.13
7	BOX HANGAR	60.58
8	BOX HANGAR	73.78
9	ULTRALIGHT SALES	49.47
10	ULTRALIGHT SALES	57.22
11	T-HANGAR	59.40
12	T-HANGAR	56.63
13	T-HANGAR	59.65
14	PESTICIDE STORAGE	53.55
15	STORAGE	53.70
16	STORAGE	49.59
17	CARPORT	48.86
18	NON DIRECTIONAL BEACON	REMOVED
19	GARAGE	52.85
20	STORAGE	52.83
21	AUTOMATIC DEPENDENT SURVEILLANCE - BROADCAST (ADS-B)	85.80
22	COUNTY MOSQUITO CONTROL	61.75
23	SHELTER	55.18
24	CORPORATE HANGAR	TBD
25	CORPORATE HANGAR	TBD
26	FUEL FARM	TBD

FUTURE FACILITIES

KEY	NAME
F1	T-HANGAR BUILDING
F2	T-HANGAR BUILDING
F3	T-HANGAR BUILDING
F4	T-HANGAR BUILDING
F5	APRON EXPANSION
F6a	LONG TERM AUTO PARKING EXPANSION
F6b	LONG TERM AUTO PARKING EXPANSION
F7	COMMON BOX AND T-HANGAR DEVELOPMENT
F8	COMMON BOX AND T-HANGAR DEVELOPMENT
F9	FBO
F10	COMMON BOX AND T-HANGAR DEVELOPMENT
F11	COMMON BOX AND T-HANGAR DEVELOPMENT
F12	ACCESS ROAD
F13	HANGAR BUILDING
F14	CORPORATE DEVELOPMENT HANGAR
F15	CORPORATE DEVELOPMENT HANGAR
F16	CORPORATE DEVELOPMENT HANGAR
F17	CORPORATE DEVELOPMENT HANGAR
F18	CORPORATE DEVELOPMENT HANGAR
F19	TAXIWAY "A"
F20	AIRPORT STORAGE MAINTENANCE FACILITY
F21	LAND ACQUISITION PARCELS
F22	LAND ACQUISITION PARCELS
F23	LAND ACQUISITION PARCELS
F24	LAND ACQUISITION PARCELS
F25	LAND ACQUISITION PARCELS
F26	LAND ACQUISITION PARCELS
F27	FUTURE LAND PURCHASE PARCELS

LEGEND

- AIRPORT PROPERTY LINE *
- RSA — RUNWAY SAFETY AREA
- BRL — BUILDING RESTRICTION LINE (BRL)
- OFZ — RUNWAY OBSTACLE FREE ZONE
- OFA — RUNWAY OBJECT FREE AREA
- TOFA — TAXIWAY OBJECT FREE AREA
- TSA — TAXIWAY SAFETY AREA
- TLSA — TAXILANE SAFETY AREA
- FUTURE LAND ACQUISITION / FUTURE PROPERTY LINE
- LIGHTED WIND CONE
- GROUND CONTOURS
- FENCE LINE
- CD0000 — HORIZONTAL CONTROL POINT (PACS/SACS)
- TDZE — TOUCHDOWN ZONE
- AWOS CRITICAL AREA
- EXISTING — AIRPORT REFERENCE POINT (ARP)
- 22 — EXISTING BUILDINGS (ON-AIRPORT) W/ ID
- F18 — FUTURE FACILITY ID
- EXISTING BUILDING FACILITIES
- RUNWAY PAVEMENT
- TAXIWAY PAVEMENT
- SHOULDERS & APRON PAVEMENT
- BUILDING TO BE REMOVED
- FUTURE LAND ACQUISITION
- FUTURE BUILDING FACILITY
- FUTURE PAVEMENT
- PAVEMENT TO BE PAINTED OR REMOVED
- AIRFIELD LIGHTS
- EXISTING ROADWAYS

* APPROXIMATE FOR REFERENCE ONLY

No.	DATE	REVISION

ARORA
Arora Engineers, Inc.
1100 West Peachtree Street NW, Suite 1950
Atlanta, GA 30309
Tel: 470-231-4090
Fax: 610-459-7950

TALBERT & BRIGHT
ENGINEERING & TRANSPORTATION

PROJECT NAME: GEORGETOWN COUNTY AIRPORT
GEORGETOWN, SOUTH CAROLINA

DRAWING TITLE: TERMINAL AREA DRAWING

PROJECT NO	DRAWN BY	CHECKED BY	SCALE	DATE	DRAWING NO.
2601 - 1601	WA	MS	AS SHOWN	SEP 2018	10

C:\Users\wallonsa\Desktop\GCE\B3517.001 - GEORGETOWN CITY - GCE LAYOUT PLAN UPDATE\DWGS\CAD\GCE-ALP-Terminal Area.dwg 07/10/2019