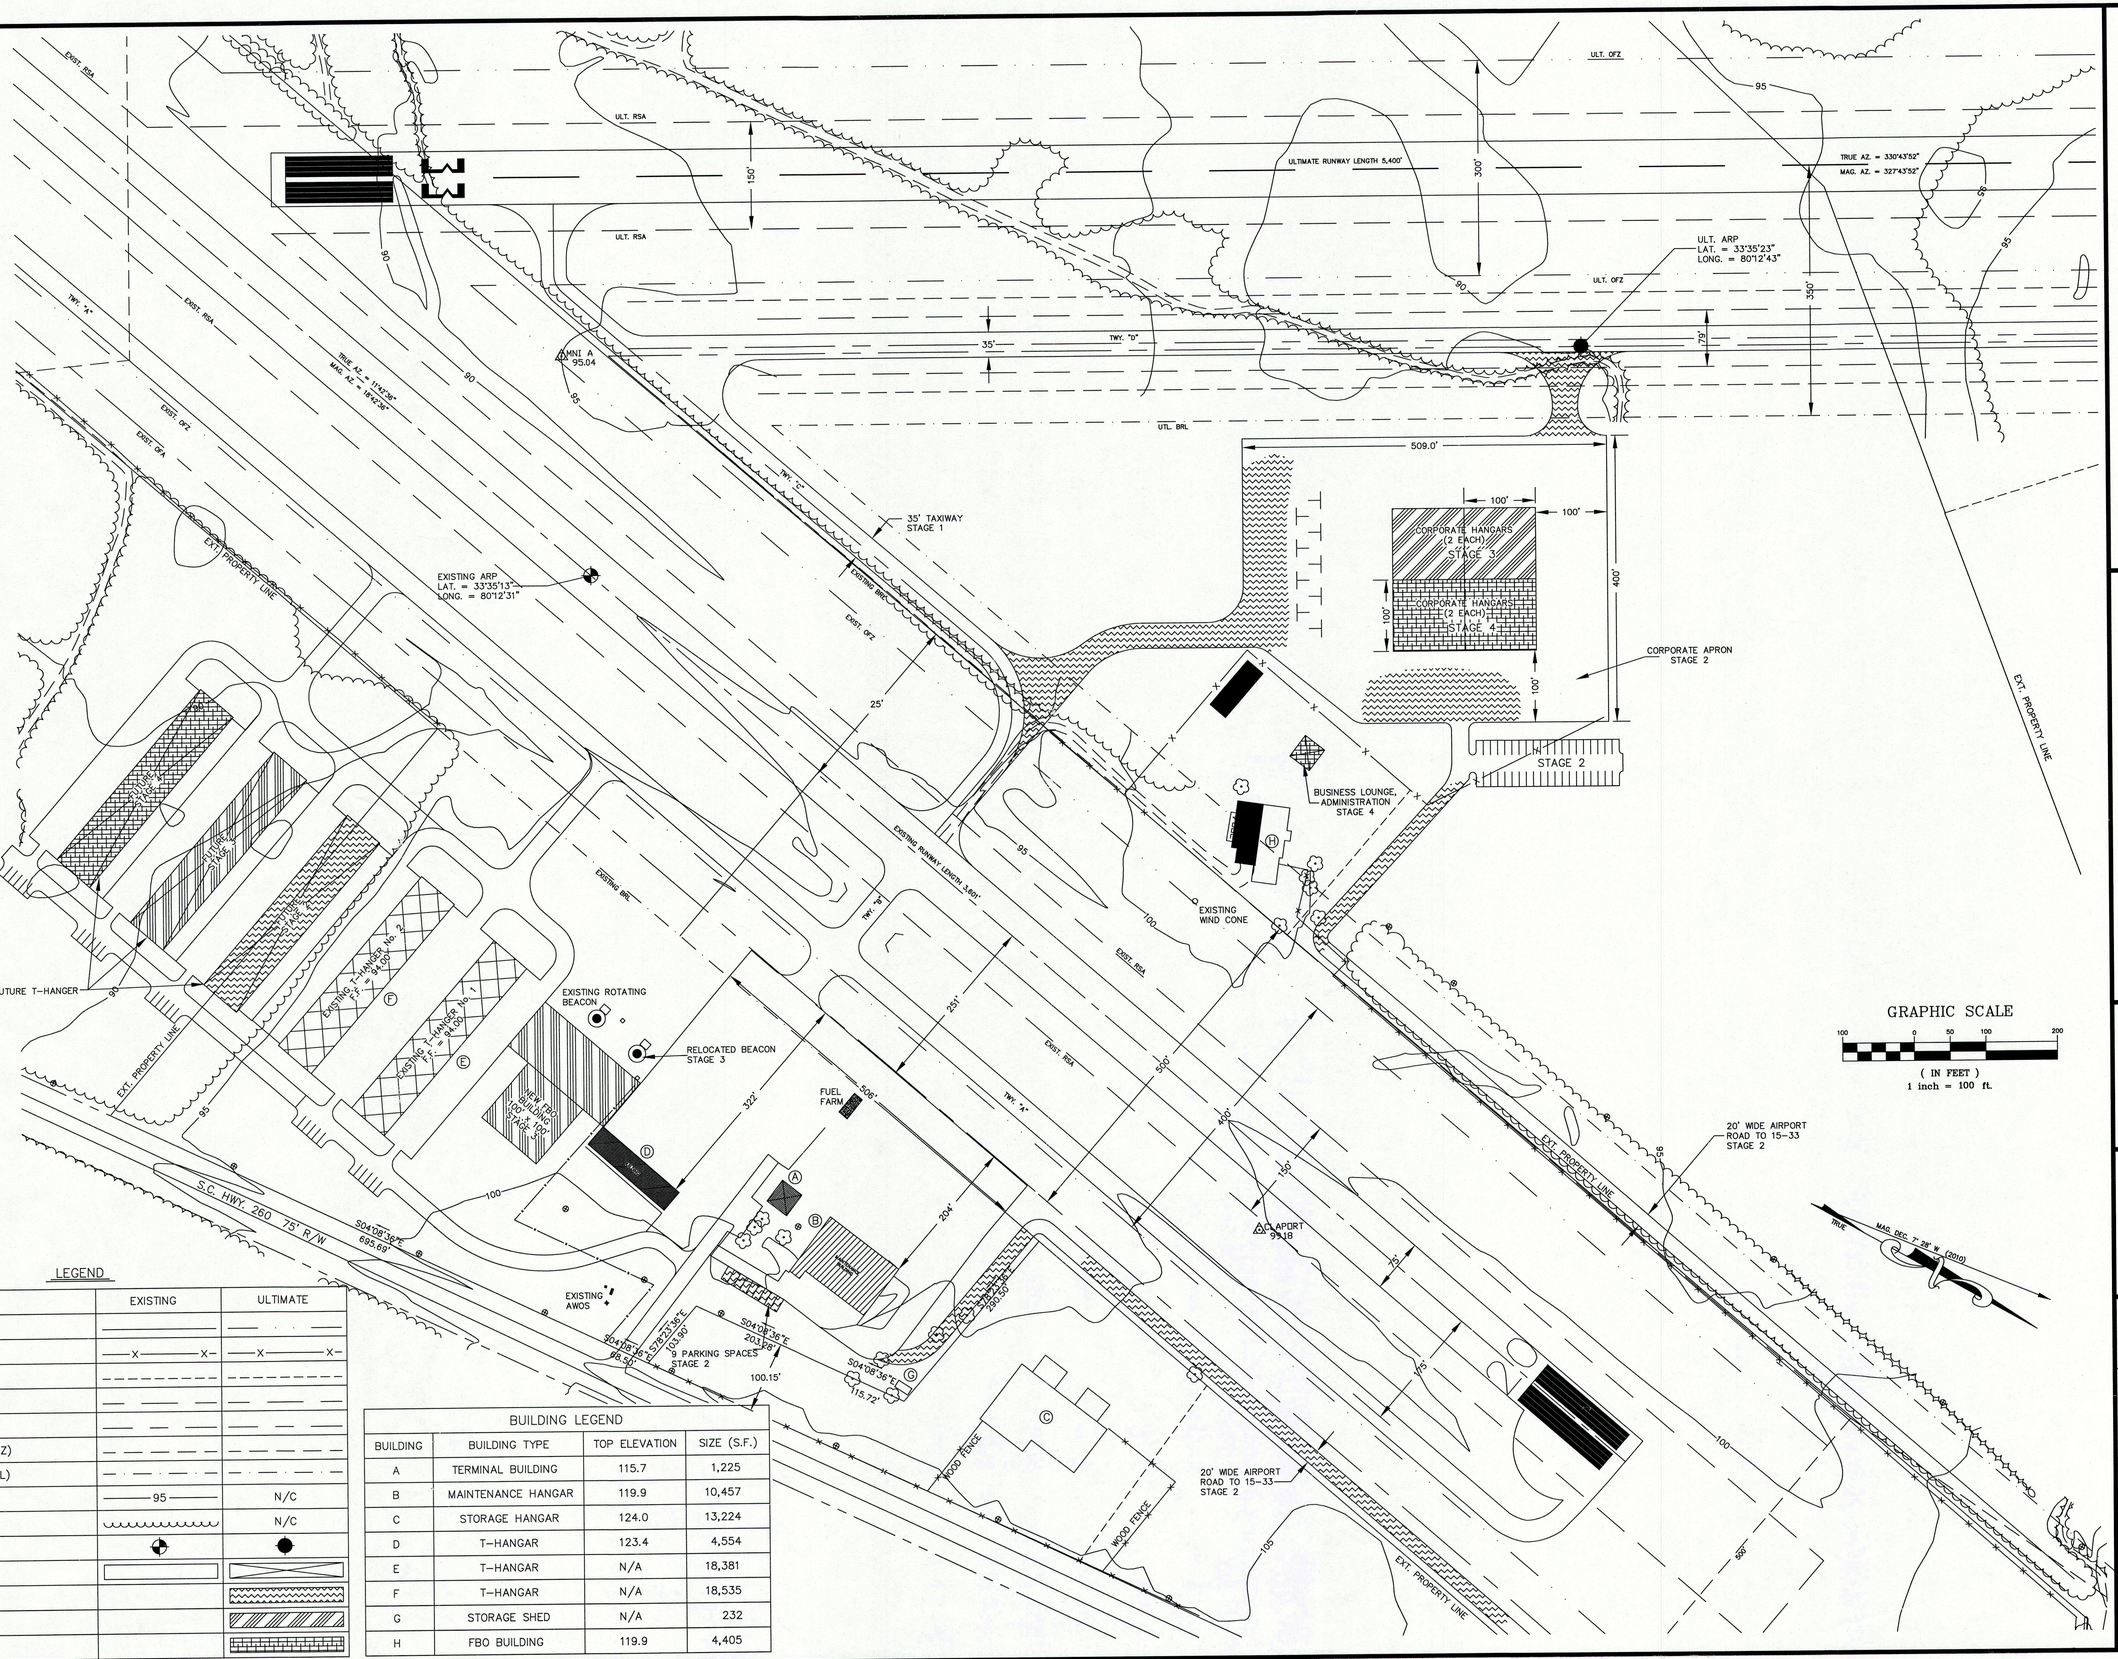

LEGEND

	EXISTING	ULTIMATE
PROPERTY LINE		
FENCING	—X—X—	—X—X—
INDIVIDUAL TRACT LINE		
RUNWAY SAFETY AREA (RSA)		
OBJECT FREE AREA (OFA)		
RUNWAY PROTECTION ZONE (RPZ)		
BUILDING RESTRICTION LINE (BRL)		
CONTOUR LINE	95	N/C
WOODED AREA		N/C
AIRPORT REFERENCE POINT		
BUILDINGS		
STAGE 2		
STAGE 3		
STAGE 4		

BUILDING LEGEND

BUILDING	BUILDING TYPE	TOP ELEVATION	SIZE (S.F.)
A	TERMINAL BUILDING	115.7	1,225
B	MAINTENANCE HANGAR	119.9	10,457
C	STORAGE HANGAR	124.0	13,224
D	T-HANGAR	123.4	4,554
E	T-HANGAR	N/A	18,381
F	T-HANGAR	N/A	18,535
G	STORAGE SHED	N/A	232
H	FBO BUILDING	119.9	4,405

ENGINEERING CONSULTANTS INC.
CIVIL ENGINEERS • LAND SURVEYORS
2702 S. IRBY ST. P.O. BOX 3994 FLORENCE, S.C. 29502
TEL. No. (843) 669 - 8823 FAX No. (843) 665 - 7697

SANTEE COOPER REGIONAL AIRPORT
CLARENDON COUNTY, S. C.
TERMINAL AREA PLAN

SOUTH CAROLINA ENGINEERING CONSULTANTS, INC. No. C00030 CERTIFICATE OF AUTHORIZATION

DATE	REVISIONS	APPROVED

DESIGNED BY	CHECKED BY	DRAWN BY	DWG NAME
C.S.B.,JR.	C.S.B.,JR.	B.W.	TERMINAL
SCALE 1"=100'	DATE DECEMBER 2011	FLD BK.-PG	SCR FILE

DESCRIPTION
SANTEE COOPER AIRPORT
TERMINAL AREA PLAN

PROJECT NO. 0825 | TAP

Acad\0825\TERMINAL.dwg, 12/13/2011 10:14:52 AM, RW-3600 PLOTCLIENT HDLpc3