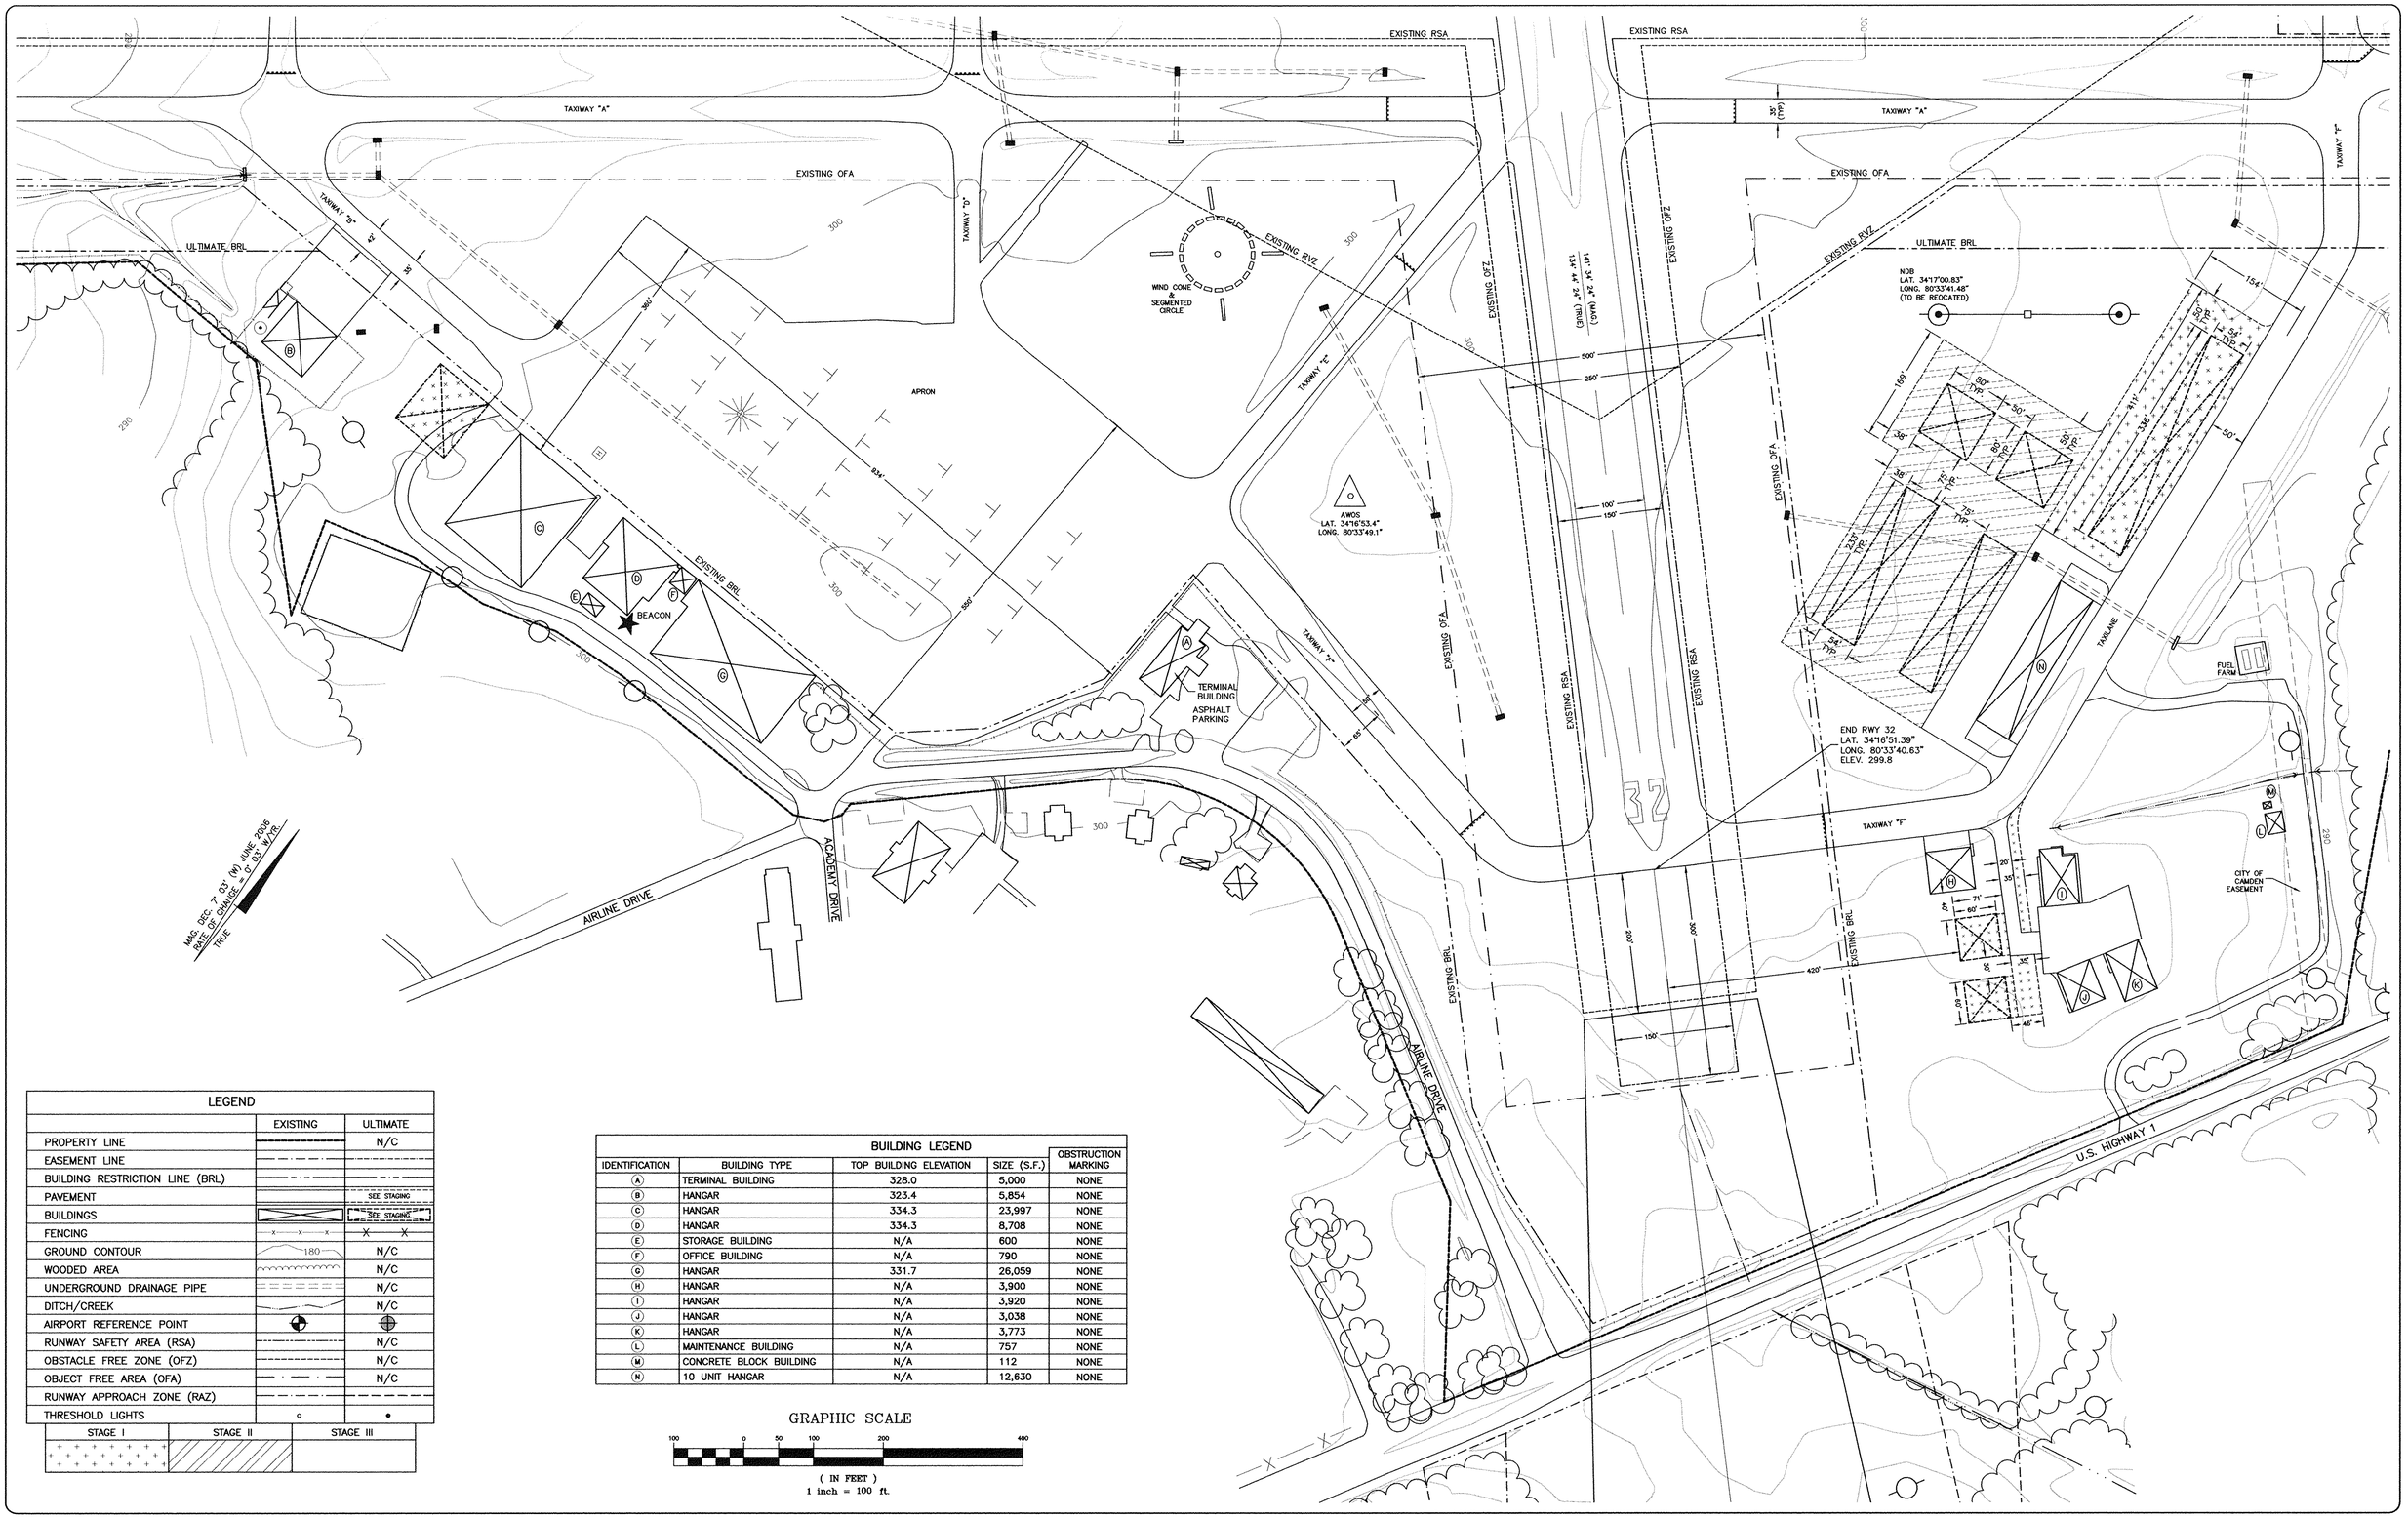

LEGEND	EXISTING	ULTIMATE
PROPERTY LINE		N/C
EASEMENT LINE		
BUILDING RESTRICTION LINE (BRL)		
PAVEMENT		SEE STAGING
BUILDINGS		SEE STAGING
FENCING	X X X	X X
GROUND CONTOUR	180	N/C
WOODED AREA		N/C
UNDERGROUND DRAINAGE PIPE		N/C
DITCH/CREEK		N/C
AIRPORT REFERENCE POINT		
RUNWAY SAFETY AREA (RSA)		N/C
OBSTACLE FREE ZONE (OFZ)		N/C
OBJECT FREE AREA (OFA)		N/C
RUNWAY APPROACH ZONE (RAZ)		
THRESHOLD LIGHTS	○	●

STAGE I	STAGE II	STAGE III

BUILDING LEGEND

IDENTIFICATION	BUILDING TYPE	TOP BUILDING ELEVATION	SIZE (S.F.)	OBSTRUCTION MARKING
(A)	TERMINAL BUILDING	328.0	5,000	NONE
(B)	HANGAR	323.4	5,854	NONE
(C)	HANGAR	334.3	23,997	NONE
(D)	HANGAR	334.3	8,708	NONE
(E)	STORAGE BUILDING	N/A	600	NONE
(F)	OFFICE BUILDING	N/A	790	NONE
(G)	HANGAR	331.7	26,059	NONE
(H)	HANGAR	N/A	3,900	NONE
(I)	HANGAR	N/A	3,920	NONE
(J)	HANGAR	N/A	3,038	NONE
(K)	HANGAR	N/A	3,773	NONE
(L)	MAINTENANCE BUILDING	N/A	757	NONE
(M)	CONCRETE BLOCK BUILDING	N/A	112	NONE
(N)	10 UNIT HANGAR	N/A	12,630	NONE

GRAPHIC SCALE

100 0 50 100 200 400

(IN FEET)
1 inch = 100 ft.

REV. NO.	DESCRIPTION	DATE
4	UPDATED FOR AIP 3-45-0011-14	FEB. 2008
3	UPDATED FOR AIP 3-45-0011-13	JULY 2006
2	REVISED PER FAA COMMENTS	4/13/04
1	REVISED PER FAA REVIEW OF DRAFT	12/23/03

REVISIONS

PROJECT MANAGER: GAV	DRAWING SCALE: 1"= 100'
DRAWN BY: RBT	PROJECT DATE: OCTOBER/2002
APPROVED BY: SEW	PROJECT NUMBER: 20018.01.CA
FILE NAME: 20018 BASE	PLOT DATE

WK DICKSON
community infrastructure consultants

1001 PINNACLE POINT DRIVE
SUITE 110
COLUMBIA, SC 29223
(803) 786-4261

Office Locations:
North Carolina Georgia
South Carolina Florida

RELEASED FOR	DATE
APPROVALS	
BIDDING	
CONSTRUCTION	
RECORD DWG.	

WOODWARD FIELD
KERSHAW COUNTY
CAMDEN, SOUTH CARLOINA

TERMINAL AREA PLAN

9/11

D-3962