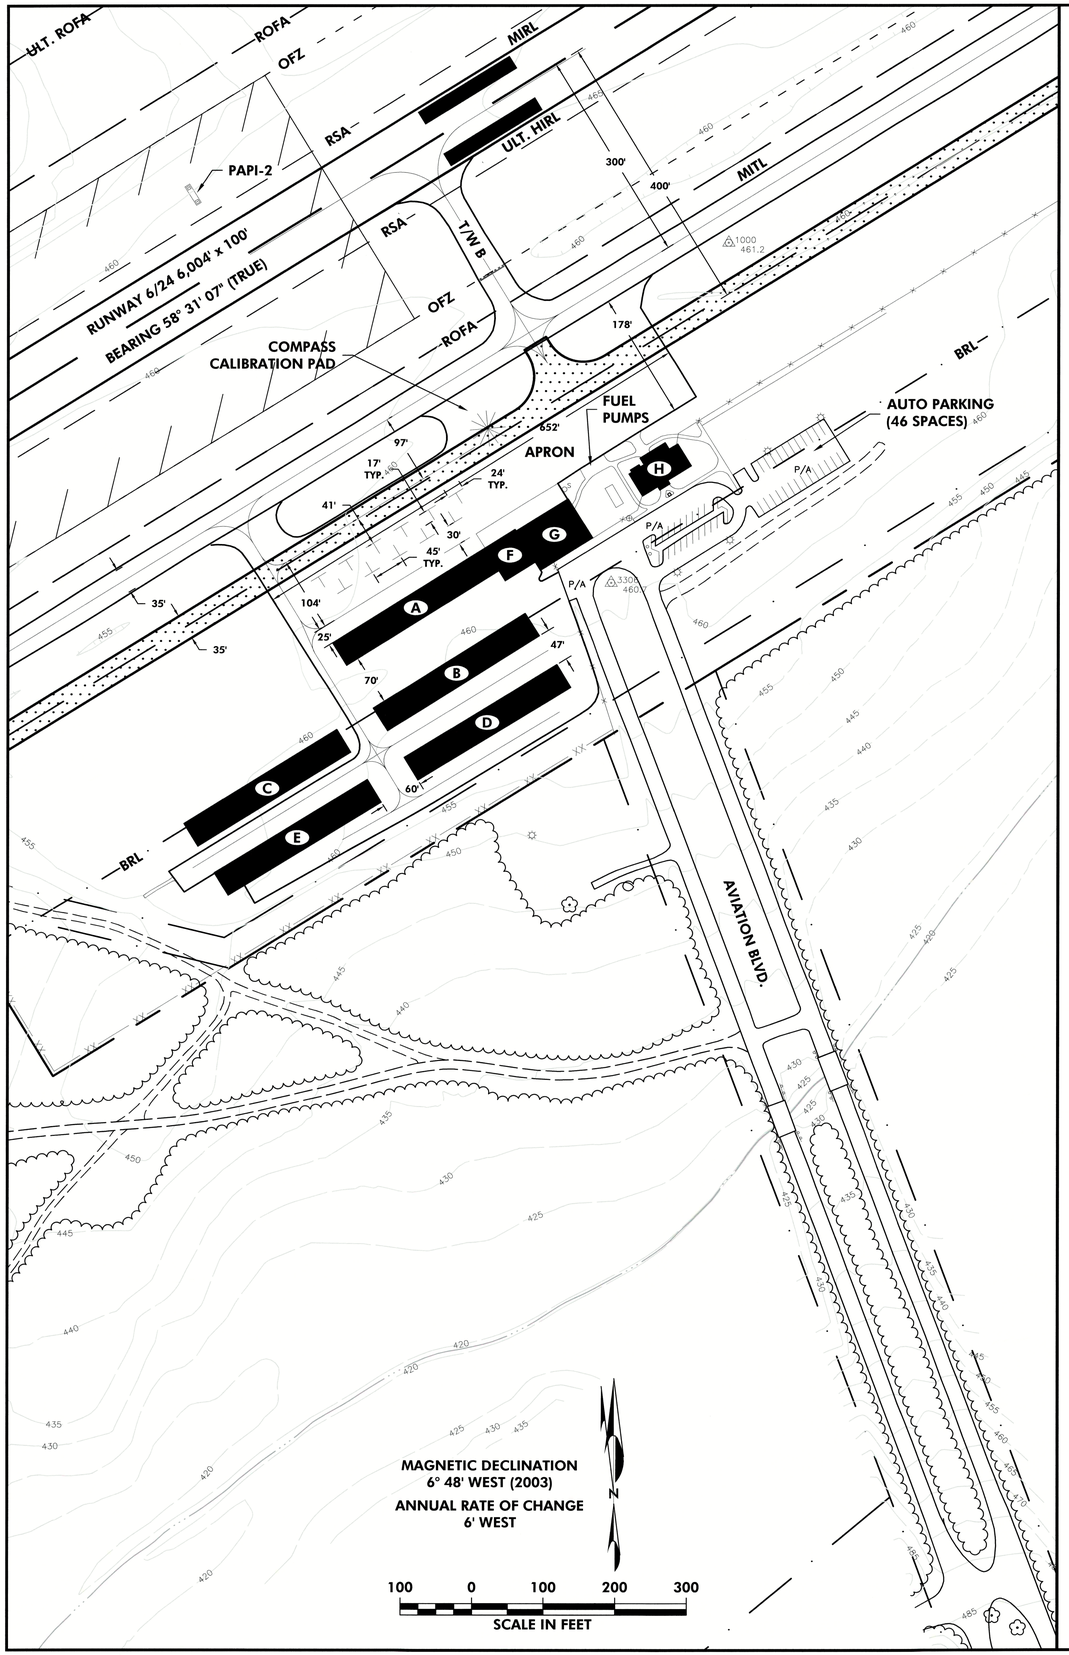

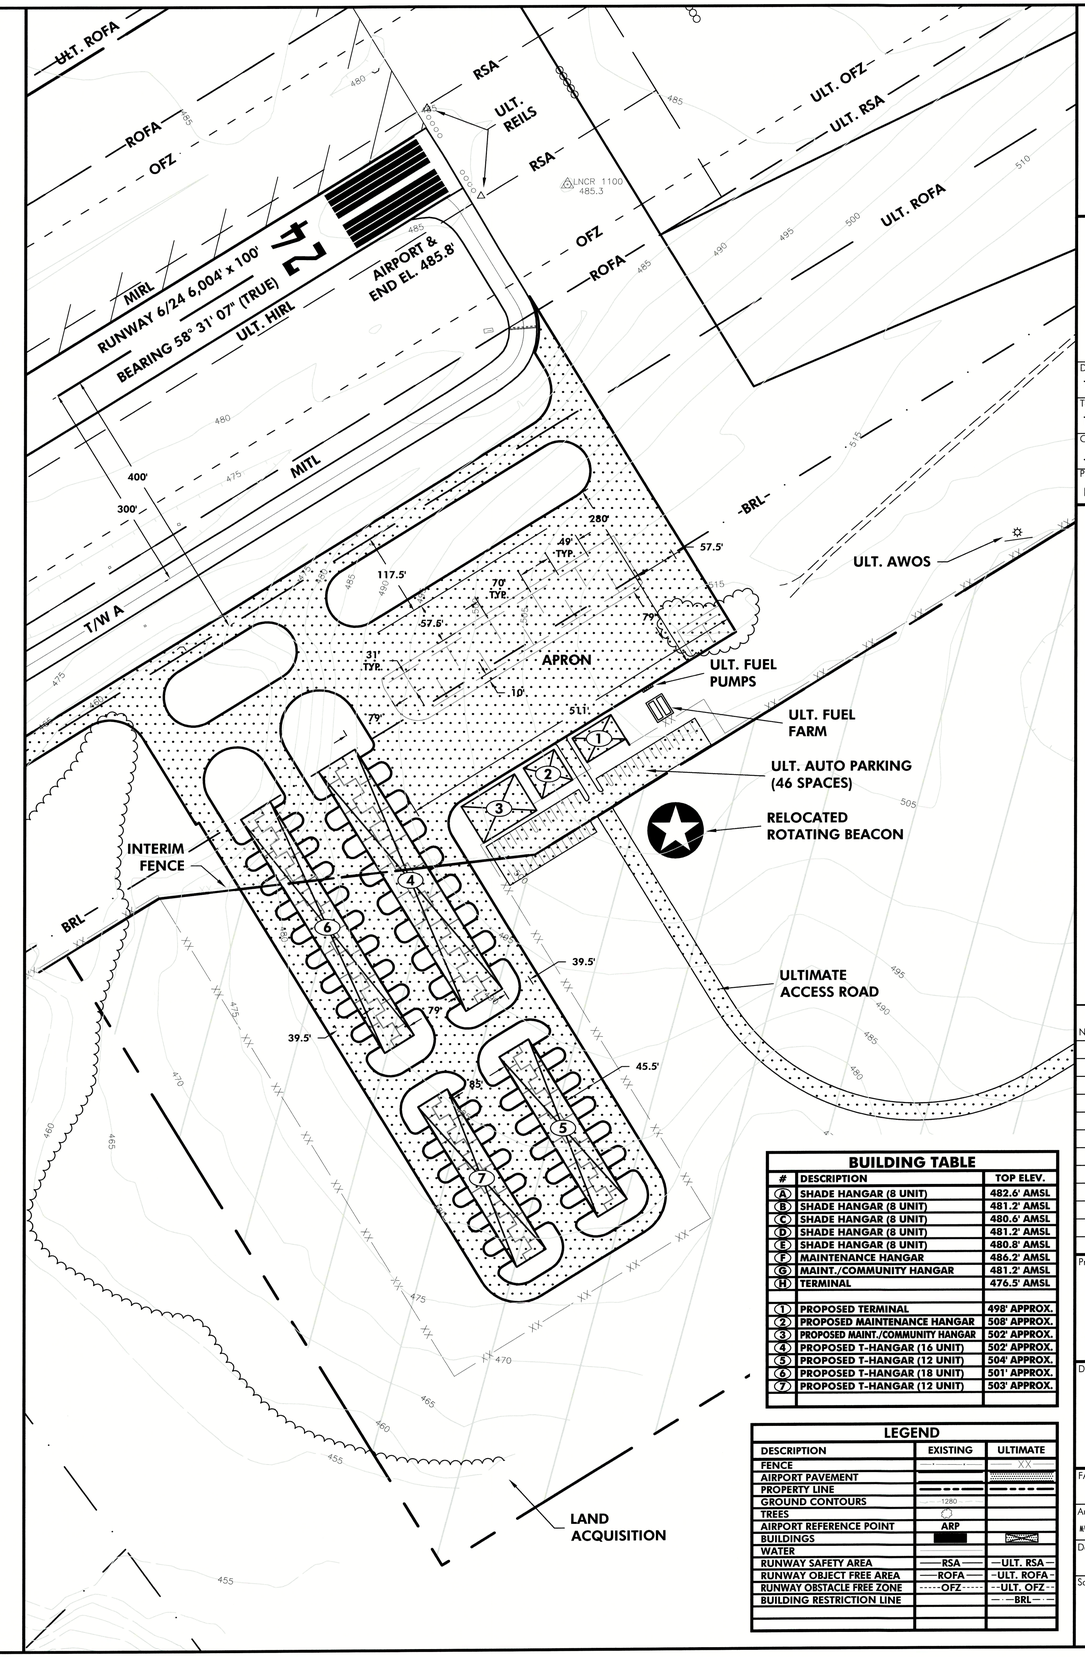

BUILDING TABLE

#	DESCRIPTION	TOP ELEV.
A	SHADE HANGAR (8 UNIT)	482.6' AMSL
B	SHADE HANGAR (8 UNIT)	481.2' AMSL
C	SHADE HANGAR (8 UNIT)	480.6' AMSL
D	SHADE HANGAR (8 UNIT)	481.2' AMSL
E	SHADE HANGAR (8 UNIT)	480.8' AMSL
F	MAINTENANCE HANGAR	486.2' AMSL
G	MAINT./COMMUNITY HANGAR	481.2' AMSL
H	TERMINAL	476.5' AMSL
1	PROPOSED TERMINAL	498' APPROX.
2	PROPOSED MAINTENANCE HANGAR	508' APPROX.
3	PROPOSED MAINT./COMMUNITY HANGAR	502' APPROX.
4	PROPOSED T-HANGAR (16 UNIT)	502' APPROX.
5	PROPOSED T-HANGAR (12 UNIT)	504' APPROX.
6	PROPOSED T-HANGAR (18 UNIT)	501' APPROX.
7	PROPOSED T-HANGAR (12 UNIT)	503' APPROX.

LEGEND

DESCRIPTION	EXISTING	ULTIMATE
FENCE		
AIRPORT PAVEMENT		
PROPERTY LINE		
GROUND CONTOURS	1280	
TREES		
AIRPORT REFERENCE POINT	ARP	
BUILDINGS		
WATER		
RUNWAY SAFETY AREA	RSA	ULT. RSA
RUNWAY OBJECT FREE AREA	ROFA	ULT. ROFA
RUNWAY OBSTACLE FREE ZONE	OFZ	ULT. OFZ
BUILDING RESTRICTION LINE		BRL

LANCASTER COUNTY
McWHIRTER FIELD AIRPORT
LANCASTER, SOUTH CAROLINA

THE LPA GROUP
TRANSPORTATION CONSULTANTS

ATLANTA, GA • BATON ROUGE, LA • CHARLESTON, SC
CHARLOTTE, NC • CHICAGO, IL • COLUMBIA, SC
GREENSBORO, NC • JACKSONVILLE, FL • KNOXVILLE, TN
MOBILE, AL • ORLANDO, FL • RALEIGH, NC • RICHMOND, VA
SARASOTA, FL • TALLAHASSEE, FL • TAMPA, FL • WEST PALM BEACH, FL

Designer: TGM
Technician: TGM
Checked by: JD
Project Number: PL474001

NOTES

1. COORDINATES SHOWN HEREON ARE IN NAD83.
2. ELEVATIONS SHOWN HEREON ARE IN NAVD88 AND ARE ABOVE MEAN SEA LEVEL (AMSL).
3. THE BUILDING RESTRICTION LINE SHOWN IS 640' FROM THE RUNWAY CENTERLINE. THIS ASSUMES A 20' BUILDING HEIGHT ALLOWANCE.

REVISIONS

No.	Description	Date	By

Project Name:
AIRPORT LAYOUT PLAN UPDATE

Drawing Name:
TERMINAL AREA DRAWING

FAA A.I.P. Project Number:

Autocad Drawing Reference:
W:\Airport Projects\Lancaster County Airport\Drawings\Master Plan Drawings\Terminal Area.dwg Last Modified: Mon 03, 2006 - 3:27pm by tmcnall

Date: MARCH 2006
Division: PLANNING
Scale: 1" = 100'
Drawing Number: 3