NOTES

1. ALL ELEVATIONS SHOWN ARE ABOVE MEAN SEA LEVEL.
2. RUNWAY END ELEVATIONS ARE BASED ON TOPOGRAPHIC MAPPING, DATED JULY 19, 1985.
3. BASE MAP TAKEN FROM THE U.S.G.S. 7.5 MINUTE SERIES QUADS: GROVER, SC PROVISIONAL EDITION 1982; HARLEYVILLE, SC 1973; HOLLY HILL, SC 1979 PHOTOINSPECTED 1987; MAPLE CANE SWAMP, SC 1979; REEVESVILLE, SC PROVISIONAL EDITION 1982; ST GEORGE, SC PROVISIONAL EDITION 1982; ST GEORGE SW, S.C. PROVISIONAL EDITION 1982
4. RUNWAY COORDINATES SHOWN ARE NAD 83.

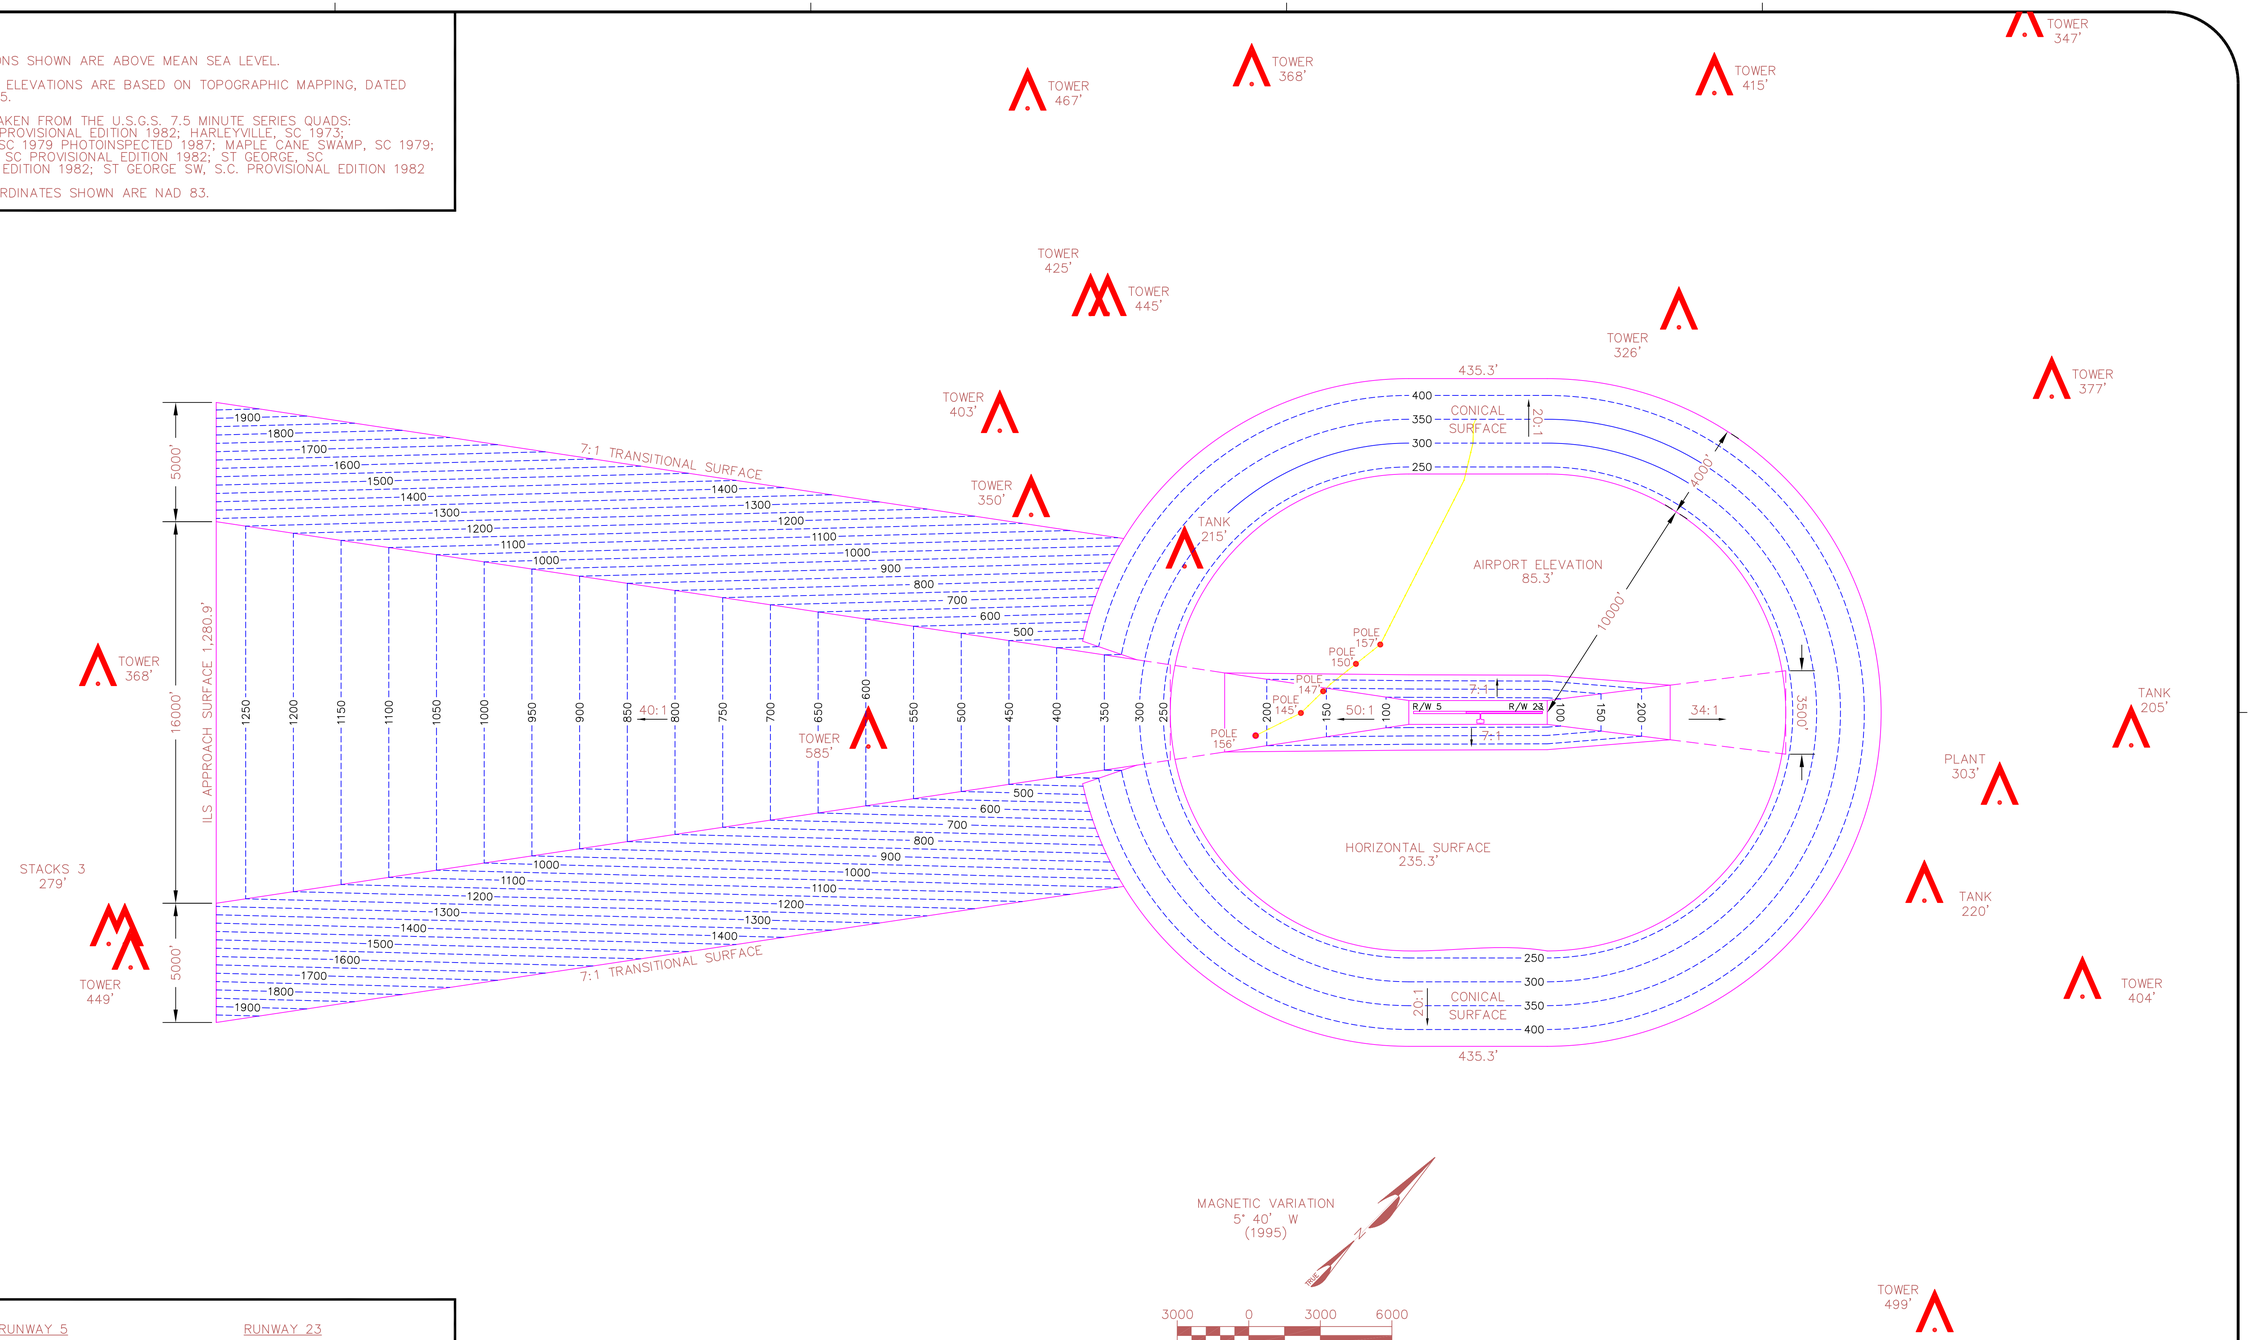

2001

RUNWAY 5
END ELEVATION: 80.9' AMSL
LATITUDE: 33° 11' 20.39" N
LONGITUDE: 80° 30' 59.29" W

RUNWAY 23
END ELEVATION: 83.7' AMSL
LATITUDE: 33° 11' 54.85" N
LONGITUDE: 80° 30' 17.01" W

THE LPA GROUP

THE LPA GROUP INCORPORATED
TRANSPORTATION CONSULTANTS

ATLANTA, GA • CHARLESTON, SC • CHARLOTTE, NC • CHICAGO, IL • COLUMBIA, SC
GREENSBORO, NC • KNOXVILLE, TN • MOBILE, AL • MYRTLE BEACH, SC
RALEIGH, NC • RICHMOND, VA • TALLAHASSEE, FL • TAMPA, FL

DORCHESTER COUNTY 1897

ST. GEORGE AIRPORT
ST. GEORGE, SOUTH CAROLINA
AIRPORT LAYOUT PLAN UPDATE STUDY

AIRPORT AIRSPACE PLAN

DESIGN TGM	DRAWN TGM	CHECK	PROJECT NO. CP010031

REVISION	DATE	DESCRIPTION	BY

SPONSOR APPROVAL

COLIN L. MARTIN
COUNTY ADMINISTRATOR

DORCHESTER COUNTY
AERONAUTICS
BOARD

DATE:_____

DATE
JULY 31, 2001

5
DRAWING NO.