REPRODUCTION OR USE OF THE CONTENTS OF THIS DOCUMENT, ADDITIONS OR DELETIONS TO THIS DOCUMENT, IN WHOLE OR IN PART, WITHOUT WRITTEN CONSENT OF W.K. DICKSON & CO., INC., IS PROHIBITED. ONLY COPIES FROM THE ORIGINAL OF THIS DOCUMENT, MARKED WITH AN ORIGINAL SIGNATURE AND SEAL SHALL BE CONSIDERED TO BE VALID, TRUE COPIES.

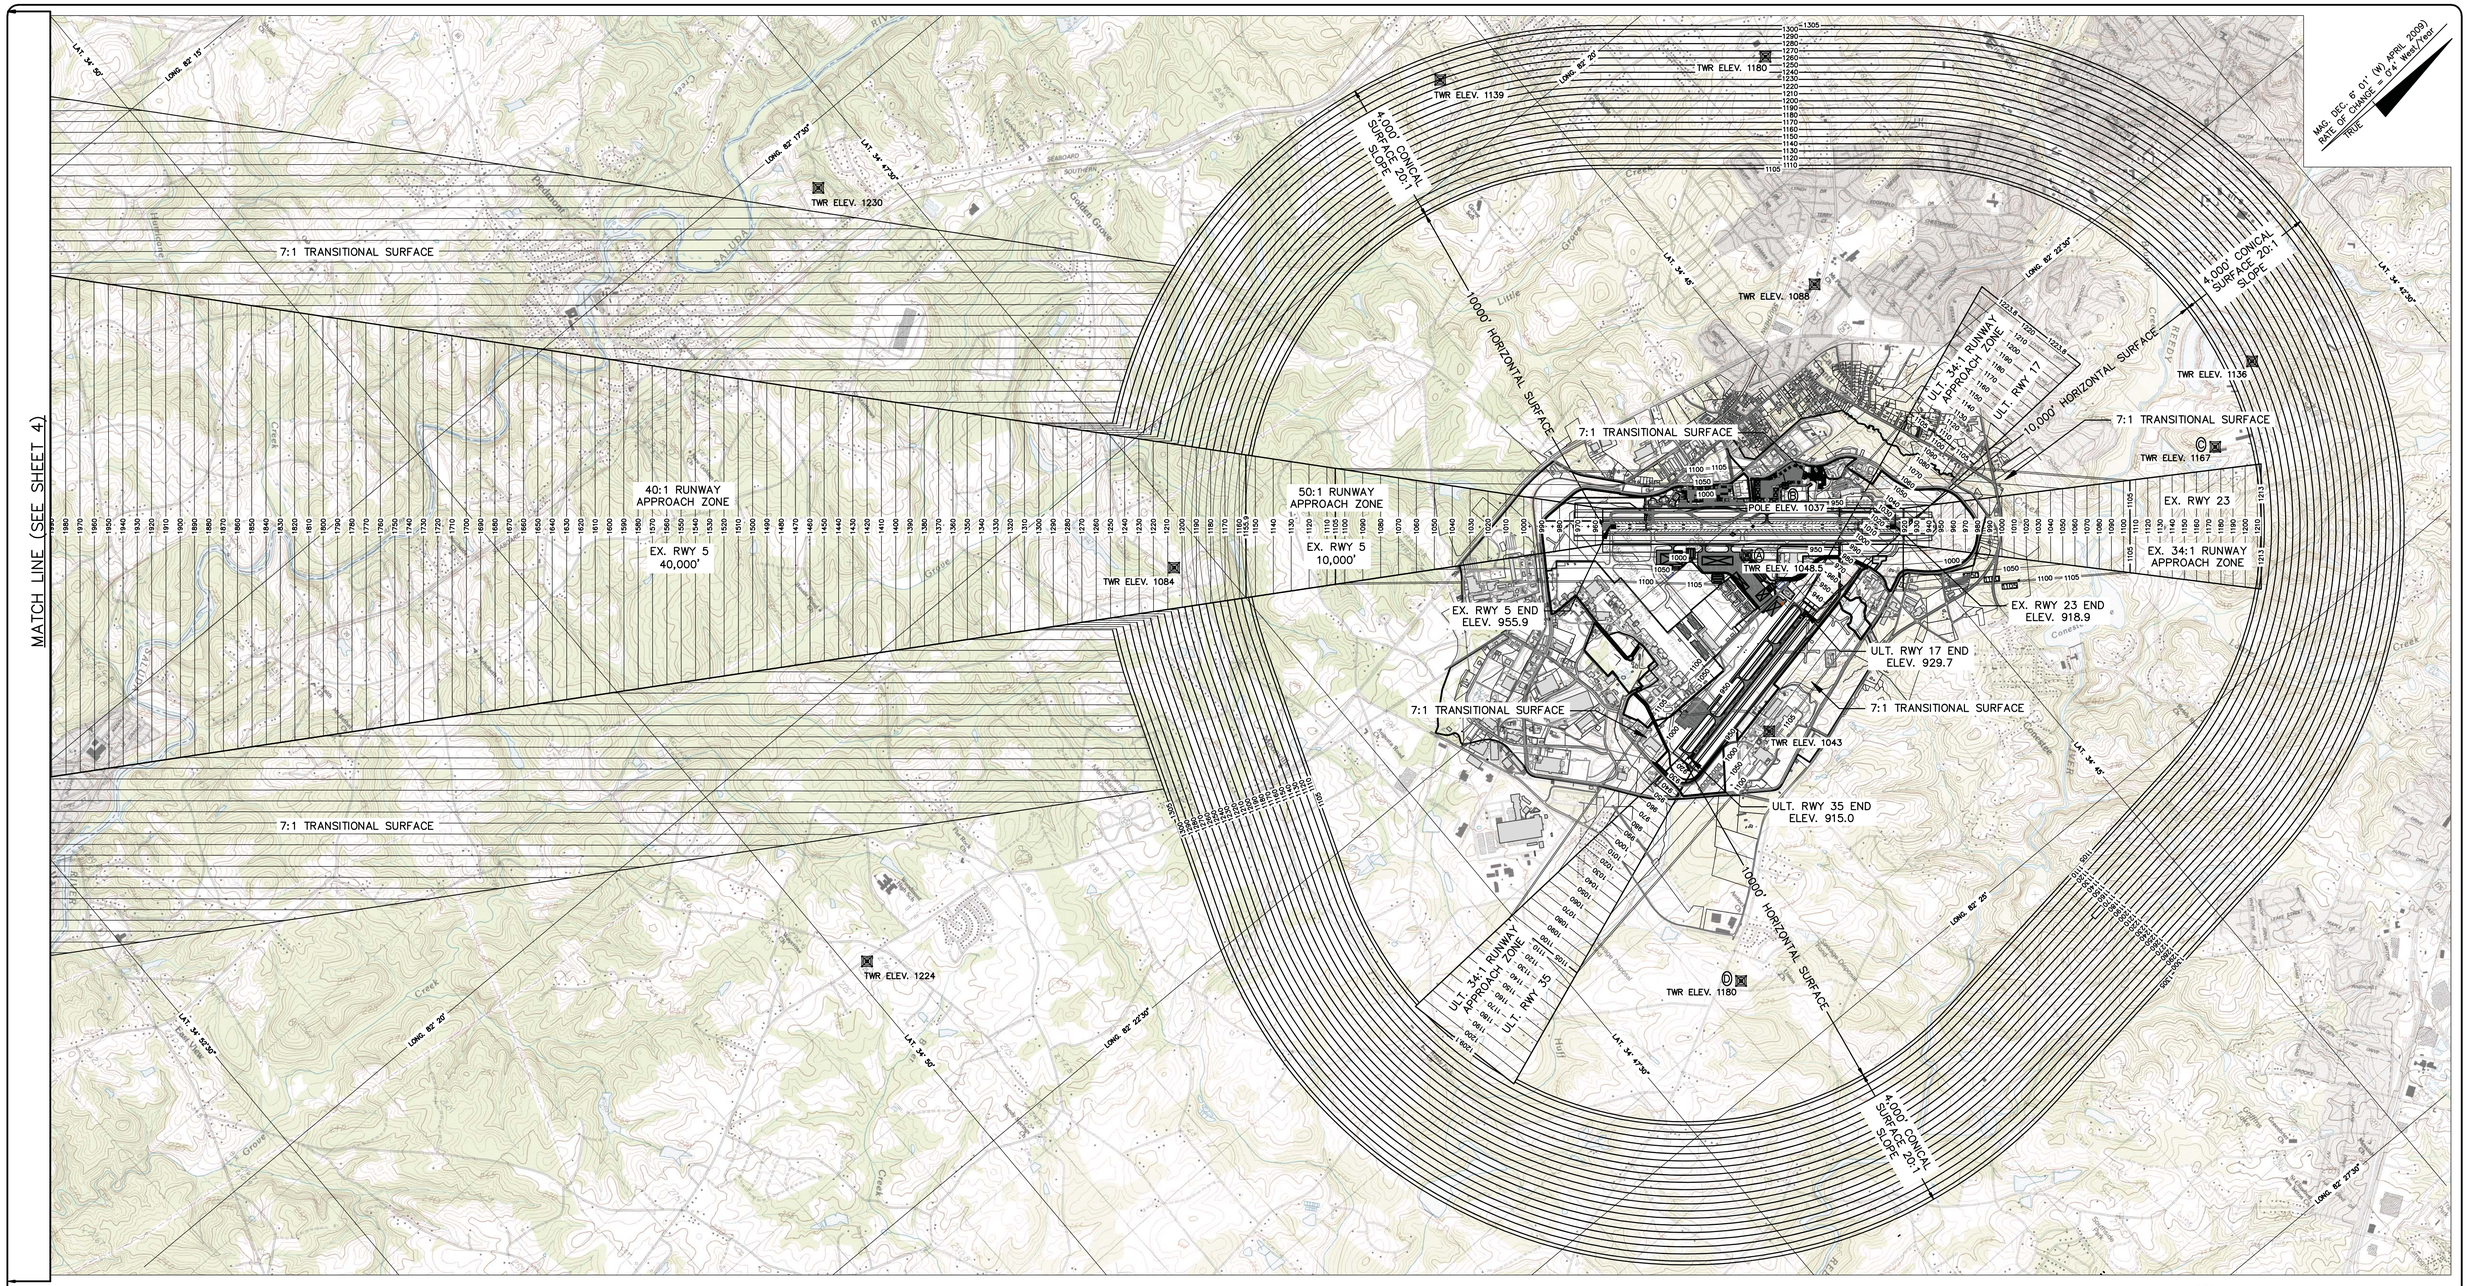

AIRSPACE
PLAN VIEW
SCALE: 1" = 2000'

LEGEND

EXISTING	DESCRIPTION	ULTIMATE
	RUNWAY APPROACH ZONE (RAZ)	
	RUNWAY SAFETY AREA (RSA)	
	AIRPORT PAVEMENT	stage
	AIRPORT REFERENCE POINT	
	AIRPORT BUILDINGS	stage
	OTHER BUILDINGS	N/A
	AIRPORT PROPERTY LINE	
	AIRPORT EASEMENT LINE	
	OTHER PROPERTY LINES	N/A
	RAILROAD	N/A
	ROADS	stage
	WETLANDS	N/A
180	GROUND ELEVATION CONTOURS	
	DITCH/CREEK	N/A
	TOWER	N/A
	POLE	N/A

GRAPHIC SCALE

2000 0 1000 2000 4000 8000

(IN FEET)
1 inch = 2000ft.

EXISTING OBSTRUCTIONS

IDENTIFIER NUMBER	LABEL	DESCRIPTION	OBSTRUCTION ELEVATION	APPROACH SLOPE PENETRATION	STROBE INDICATOR
41–2619	A	CONTROL TOWER	978	70.5'	D
41–1513	B	POLE	1028	9'	R
41–1318	C	TOWER	1105	62'	NONE
UNKNOWN	D	TOWER	1180	75'	UNKNOWN

NOTES:

1. TOWER "A" VERIFICATION STATUS IS U (UNVERIFIED).
2. TOWERS B AND C VERIFICATION STATUS IS O (VERIFIED).
3. "D" – (DUAL RED WITH MEDIUM INTENSITY WHITE STROBE).
4. "R" – (RED LIGHT).

NOTES:

1. ALL TOWER LOCATIONS AND ELEVATIONS ARE APPROXIMATE AND PROVIDED BY THE FAA NATIONAL AERONAUTICAL CHARTING OFFICE. (2/13/07 – 4/9/07)
2. TOWER LOCATIONS ARE BASED ON NAD 83 INFORMATION, AND TOWER ELEVATIONS ARE BASED ON NAVD 88 INFORMATION.
3. FOR CLOSE–IN OBSTRUCTIONS REFER TO "INNER APPROACH & DEPARTURE SURFACE DRAWINGS." ALL OTHER KNOWN OBSTRUCTIONS ARE ILLUSTRATED HERE.
4. USGS 7.5 MINUTE QUAD MAP WAS USED TO PREPARE THIS DRAWING.
5. GREENVILLE COUNTY CURRENTLY HAS HEIGHT AND HAZARD ZONING IN PLACE.

REV. NO.	DESCRIPTION	DATE
	REVISIONS	

PROJECT MANAGER JJB	DRAWING SCALE 1"= 2000'
DRAWN BY RBT	PROJECT DATE OCT. 2011
APPROVED BY JJB	PROJECT NUMBER 80463.00.CA
FILE NAME 80463 ALP UPDATE 09	

WK DICKSON
community infrastructure consultants

1320 MAIN STREET
SUITE 400
COLUMBIA, SC 29201
(803) 786–4261

Office Locations:
North Carolina
South Carolina
Georgia

RELEASED FOR	DATE
APPROVALS	
BIDDING	
CONSTRUCTION	
RECORD DWG.	

DONALDSON FIELD AT THE
SOUTH CAROLINA
TECHNOLOGY & AVIATION CENTER (SCTAC)
GREENVILLE, SOUTH CAROLINA

AIRPORT AIRSPACE PLAN (1)