OBSTRUCTION DATA TABLE

#	CITY	TYPE	AGL	AMSL	LIGHTING	MARKING	FAA STUDY #
1	MOUNT PLEASANT	TOWER	190'	205'	NO LIGHTING	NO	03SO0033
2	MT PLEASANT	TOWER	146'	164'	NO LIGHTING		83SO1352
3	ISLE OF PALMS	TOWER	314'	339'	DUAL, RED WITH MEDIUM INTENSITY WHITE STROBE	NO	03SO2288
4	CAINHOY	TOWER	258'	276'	DUAL, RED WITH MEDIUM INTENSITY WHITE STROBE	NO	99SO3162

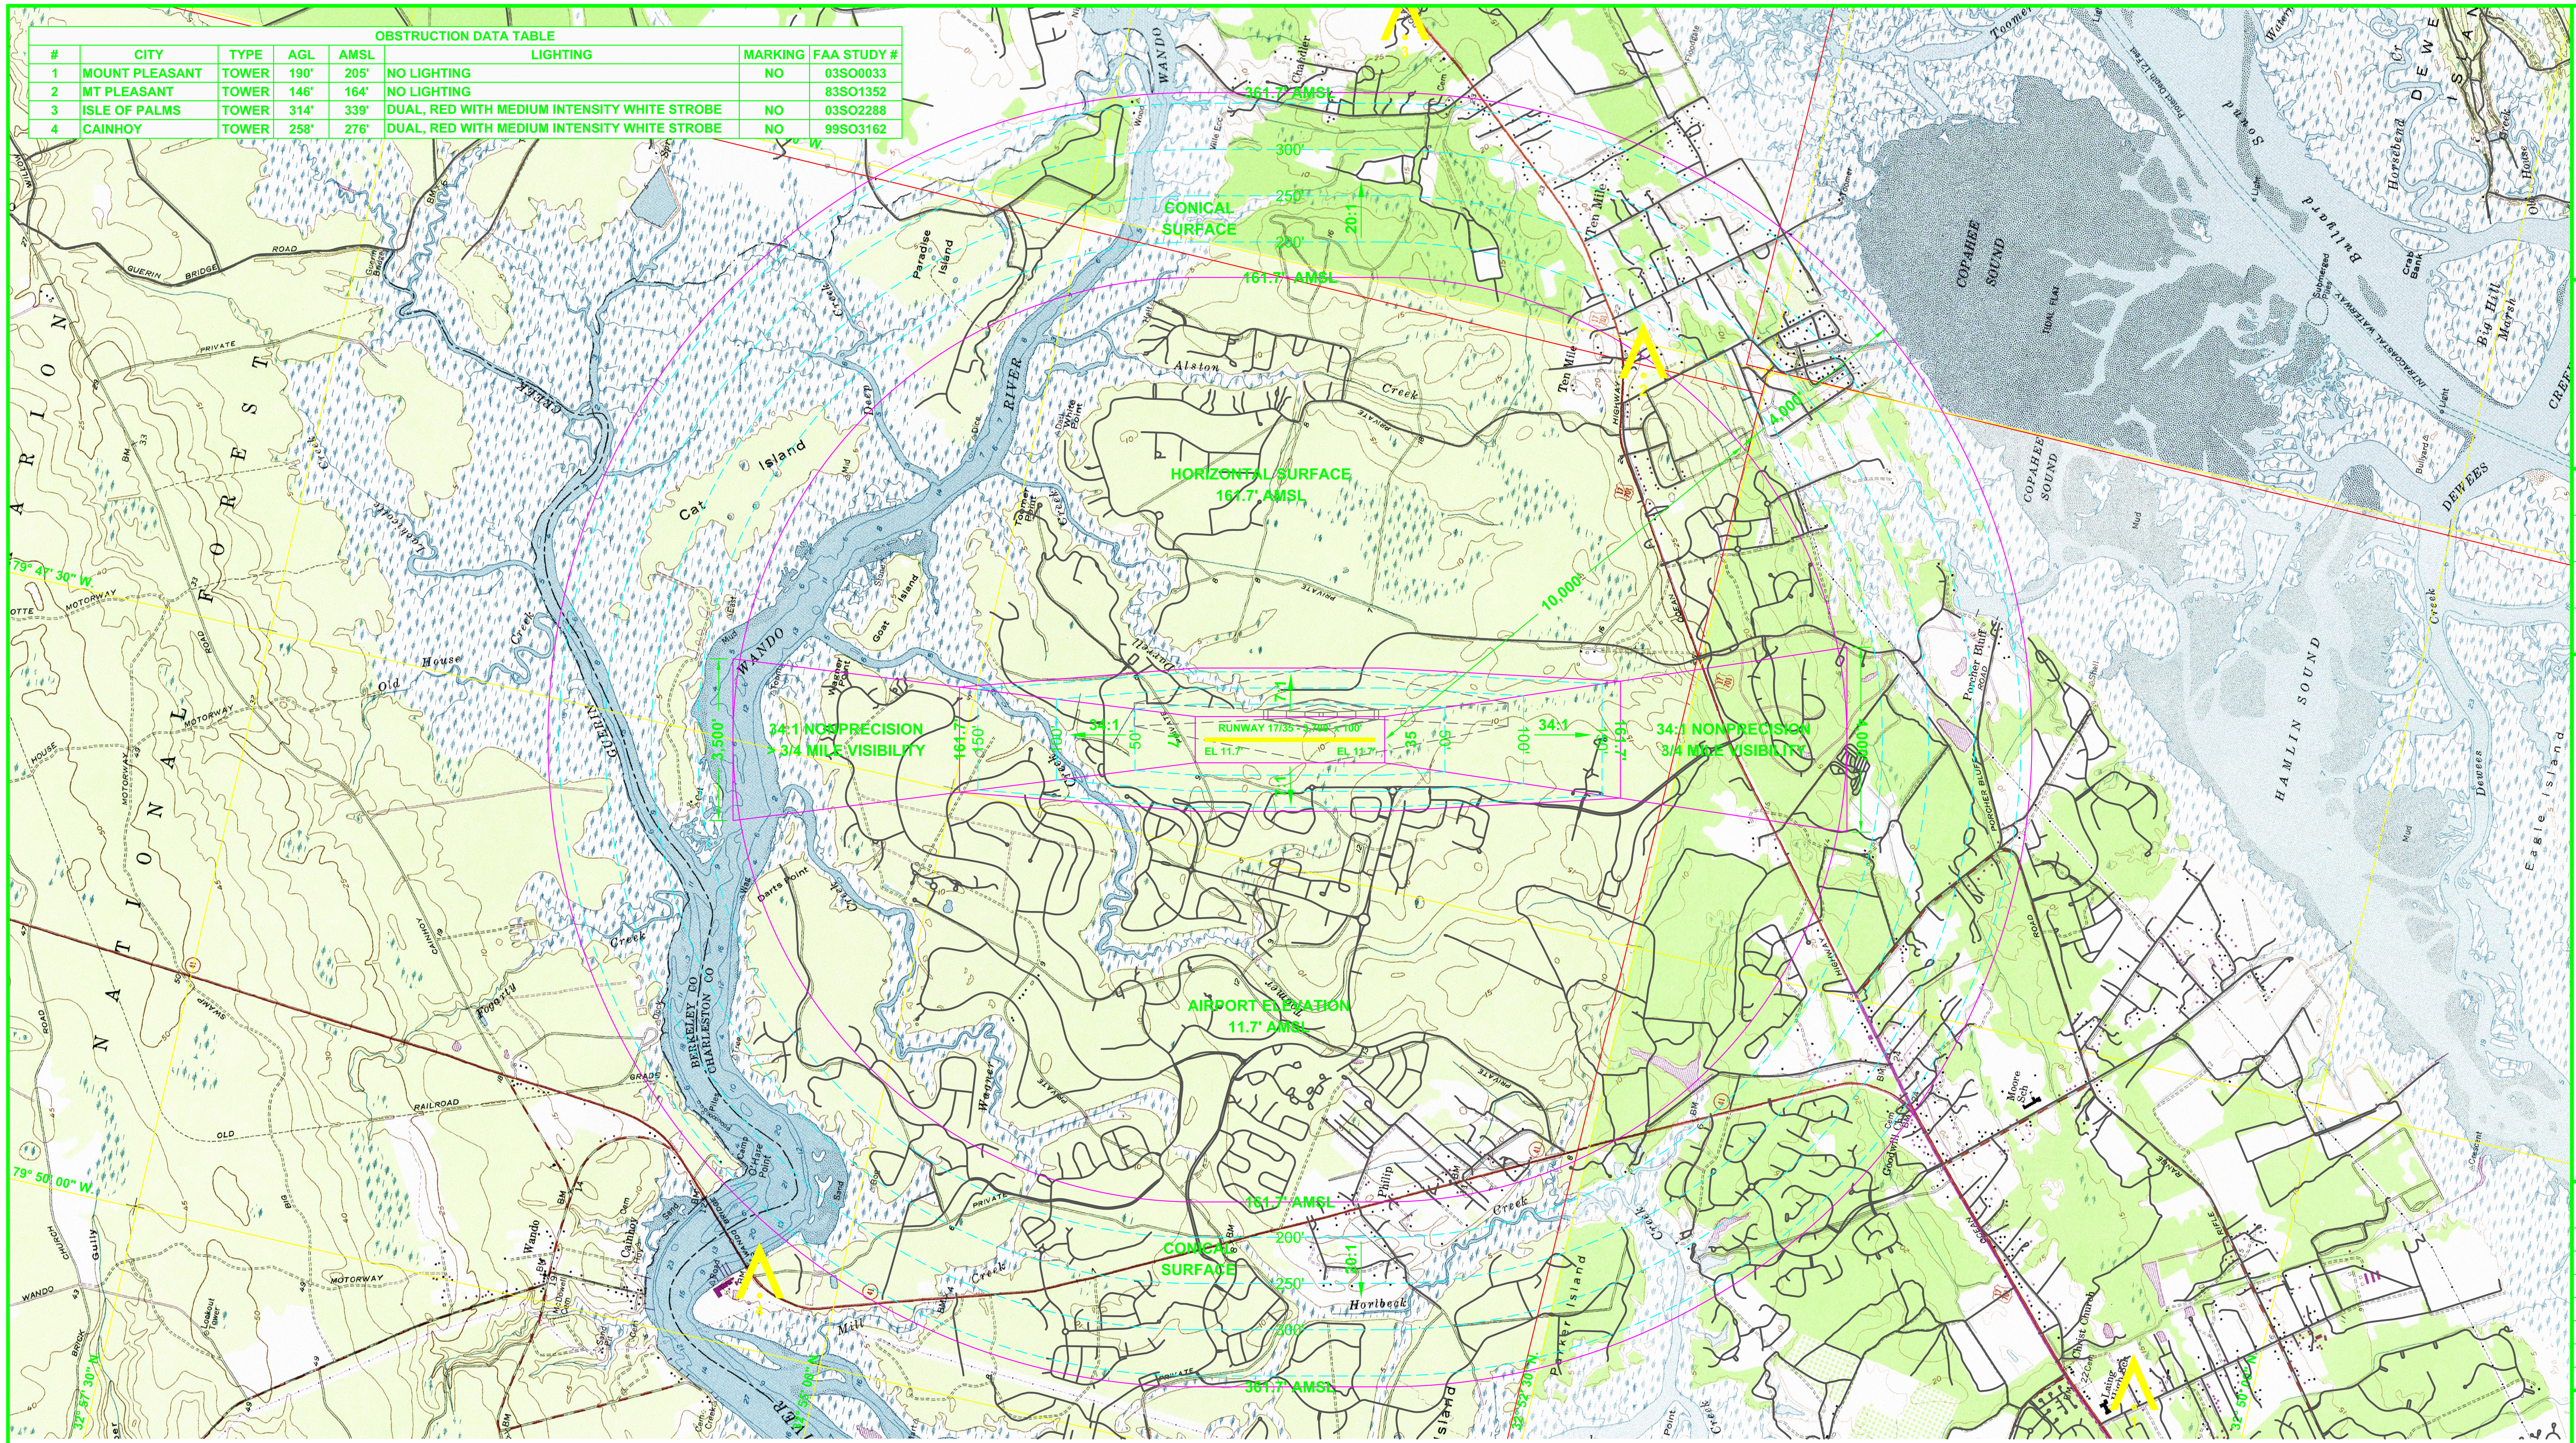

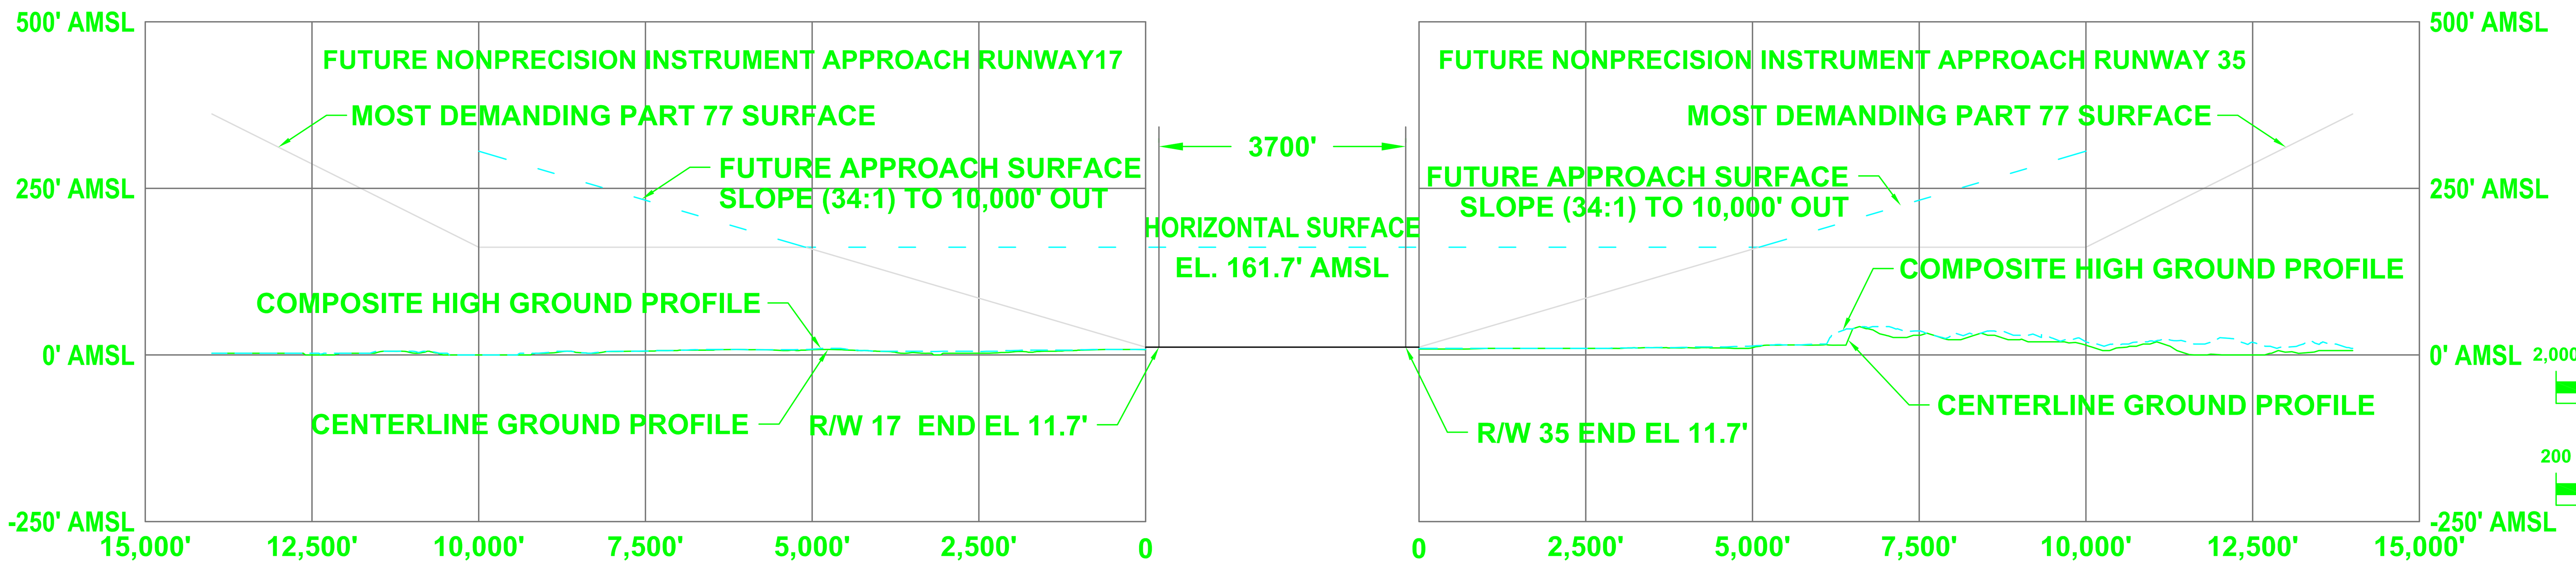

MAGNETIC DECLINATION
7° 21' W
(SEPTEMBER 2007)
RATE OF CHANGE = 0° 3' W PER YEAR

2,000 0 2,000 4,000 6,000
HORIZONTAL: SCALE IN FEET

200 0 200 400 600
VERTICAL: SCALE IN FEET

MT. PLEASANT REGIONAL AIRPORT

MT. PLEASANT, SOUTH CAROLINA

THE LPA GROUP
TRANSPORTATION CONSULTANTS

Columbia, SC - Headquarters • West Columbia, SC • Greenville, SC
Rock Hill, SC • Charleston, SC • Charlotte, NC • Greensboro, NC
Raleigh, NC • Apex, NC • Atlanta, GA • Baton Rouge, LA • Mobile, AL
Little Rock, AR • Knoxville, TN • Tampa, FL • Tallahassee, FL • Orlando, FL
West Palm Beach, FL • Sarasota, FL • Jacksonville, FL

Designer: TGM
Technician: TGM
Checked by: JD, RL
Project Number: PL008197

NOTES

1. COORDINATES SHOWN HEREON ARE IN NAD83.
2. ELEVATIONS SHOWN HEREON ARE IN NAVD88 AND ARE ABOVE MEAN SEA LEVEL (AMSL).
3. OBSTACLES TAKEN FROM NOAA DIGITAL OBSTACLE FILE DATED JULY 29, 2007.
4. CURRENTLY, THERE IS NO HEIGHT RESTRICTION ZONING IN THE VICINITY OF THE AIRPORT.
5. BASE MAP TAKEN FROM THE USGS 7.5 MINUTE SERIES QUADS: CAINHOY, SC; CAPERS INLET, SC; FORT MOULTRIE, SC; SEWEL BAY, SC.
6. REFER TO THE INNER PORTION OF THE APPROACH SURFACE DRAWINGS FOR CLOSE-IN OBSTRUCTIONS.
7. THE PART 77 SURFACES ASSOCIATED WITH THE ULTIMATE HELIPORT ARE BELOW THAT OF RUNWAY 17/35 AND ARE NOT AS CRITICAL.

REVISIONS

No.	Description	Date	By

Project Name: AIRPORT LAYOUT PLAN UPDATE

Drawing Name: **AIRPORT AIRSPACE DRAWING**

FAA A.I.P. Project Number: 3-45-0042-009-2007

Autocad Drawing Reference: P:\Airport Development\Airports\MT PLESANT RGNL FAISON FIELD - LRO\DRAWINGS\ALP\2008_(LALP)\LRO_2008_Airspace\LRO-ALP03-Airport Airspace.dwg Last Modified: Jan 08, 2009 - 10:32am

Date: JUNE 2008
Division: PLANNING
Scale: HORIZONTAL: 1" = 2,000' VERTICAL: 1"=200'
Drawing Number: 3