| RUNWAY | 5 | 23 | | | | | |
|---|---|---|---|---|---|---|---|
| EXISTING | 2598 | 2598 | | | | | |
| PLANNED | | | | | | | |
| CORR.LGTH | | | | | | | |

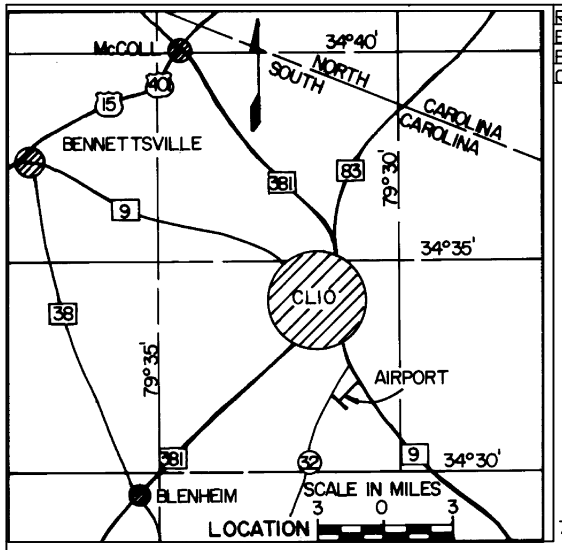


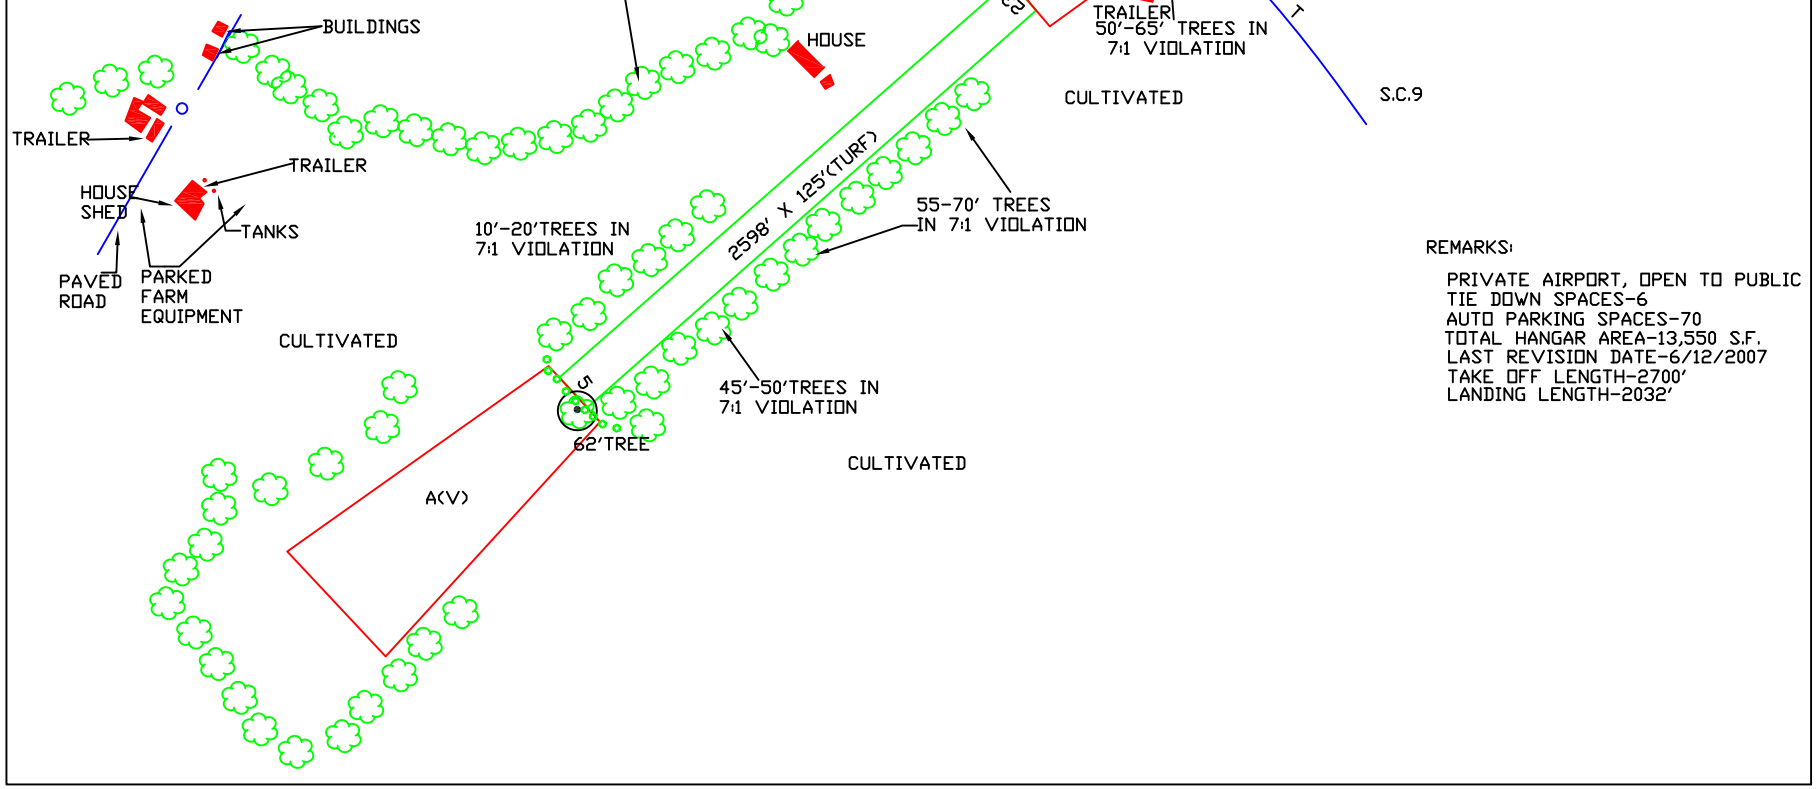


REMARKS:

PRIVATE AIRPORT, OPEN TO PUBLIC
TIE DOWN SPACES-6
AUTO PARKING SPACES-70
TOTAL HANGAR AREA-13,550 S.F.
LAST REVISION DATE-6/12/2007
TAKE OFF LENGTH-2700'
LANDING LENGTH-2032'