CRE – GRAND STRAND, NORTH MYRTLE BEACH, SC
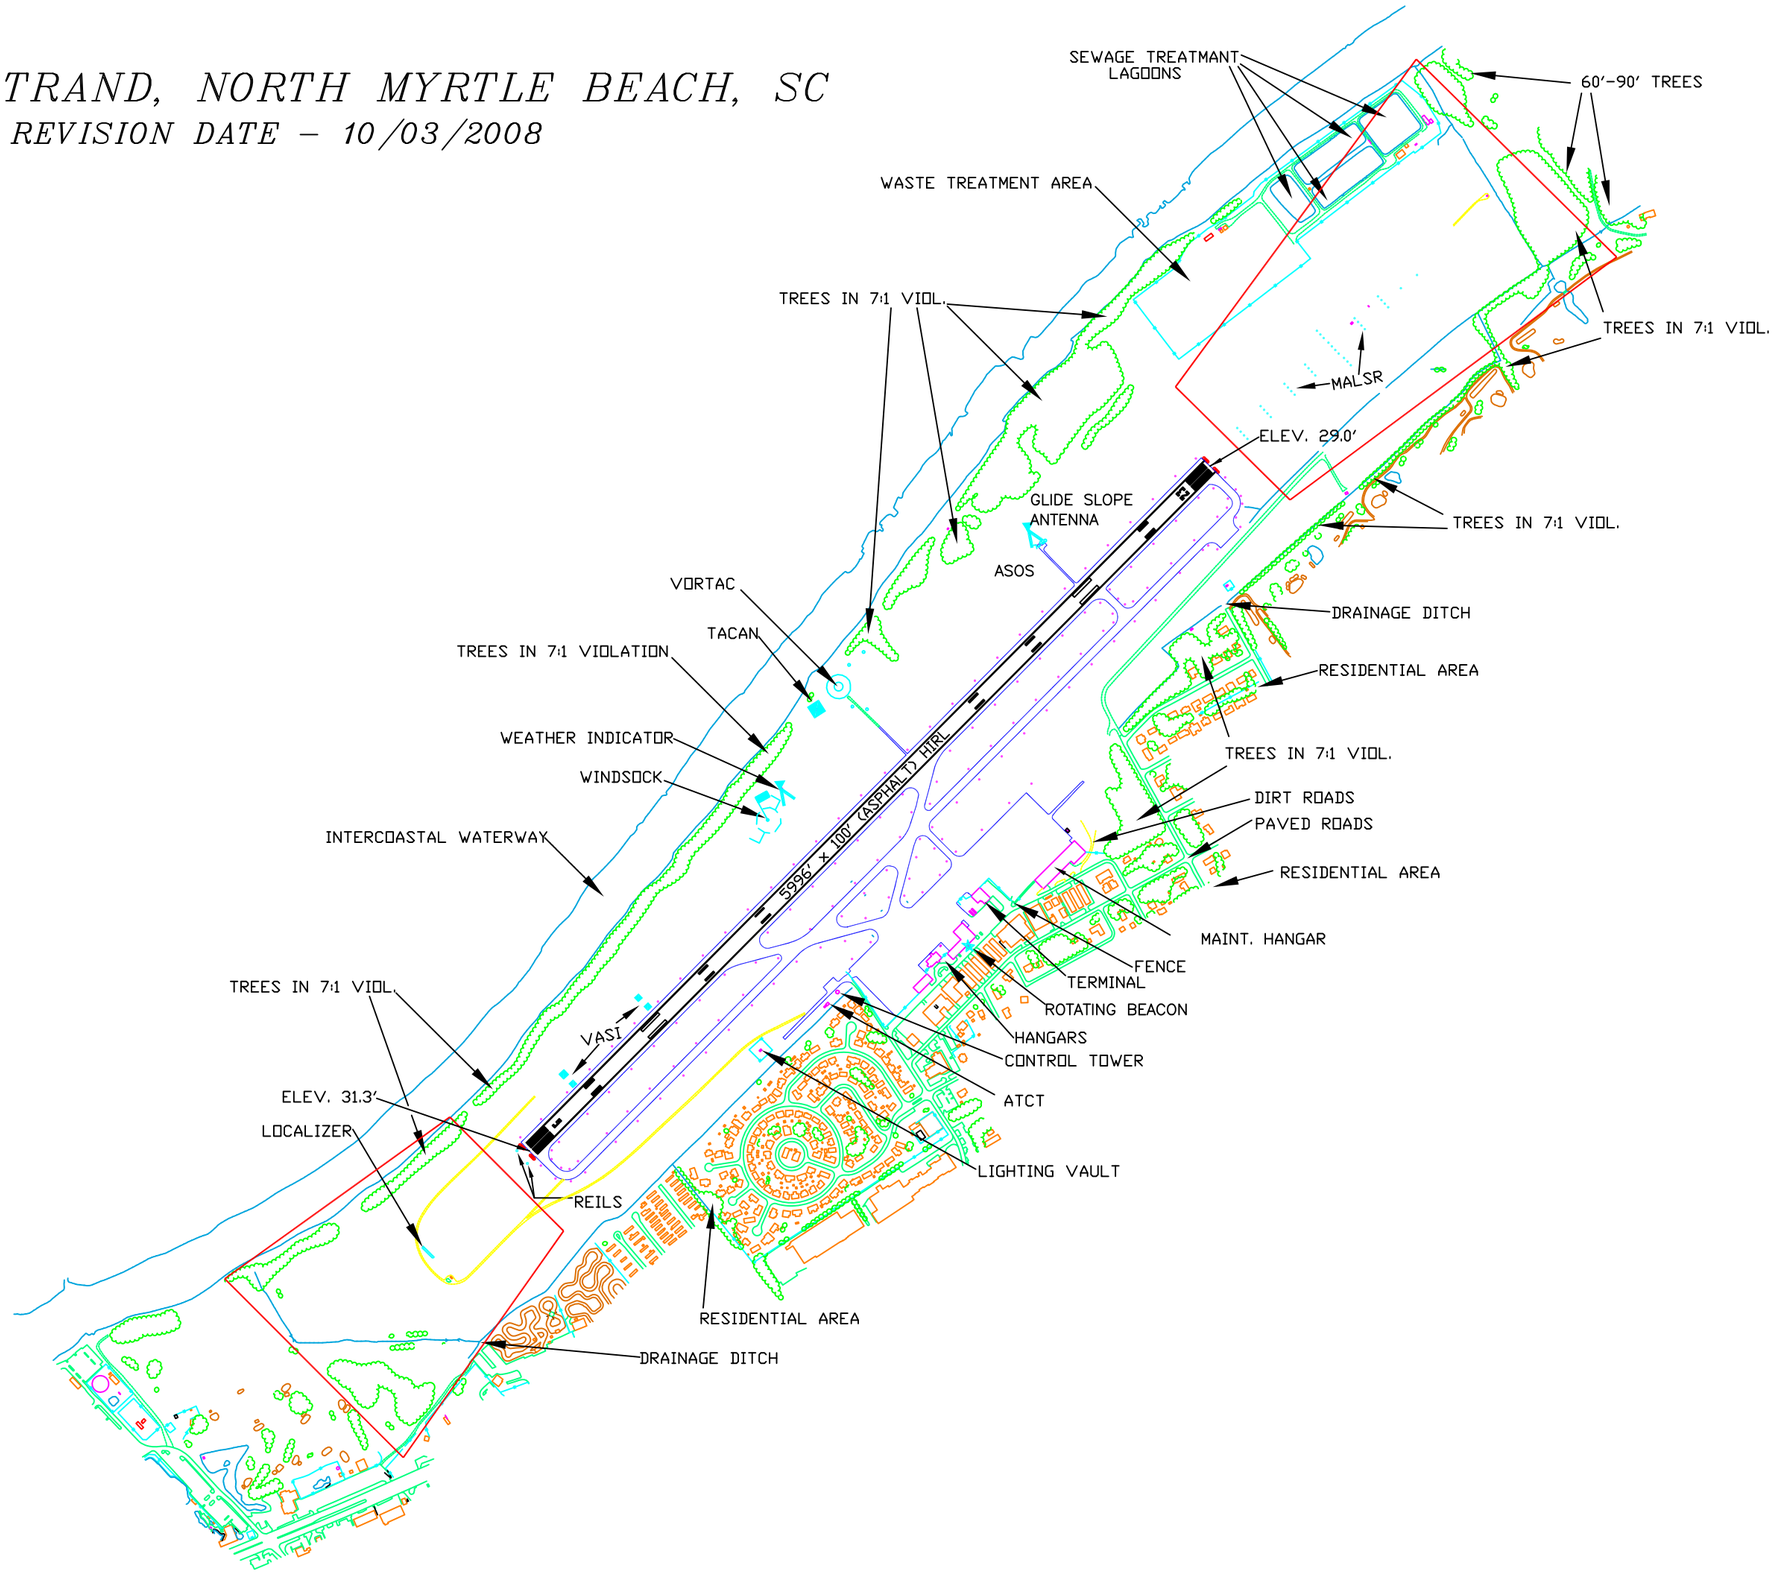
LAST REVISION DATE – 10/03/2008