## Legend

| | | | | | | | |
|---|---|---|---|---|---|---|---|
| (COM / IND) | COMMERCIAL / INDUSTRIAL | EXIST APPROACH RPZ | PROPERTY LINE | FIRE STATION |
| (PUB) | PUBLIC | FUT APPROACH RPZ | ULT. PROPERTY LINE | |
| (RES) | RESIDENTIAL | 65 DNL 2011 NOISE CONTOURS | CHURCH | |
| (UND) | UN-DEVELOPED | 65 DNL 2031 NOISE CONTOURS | SCHOOL | |

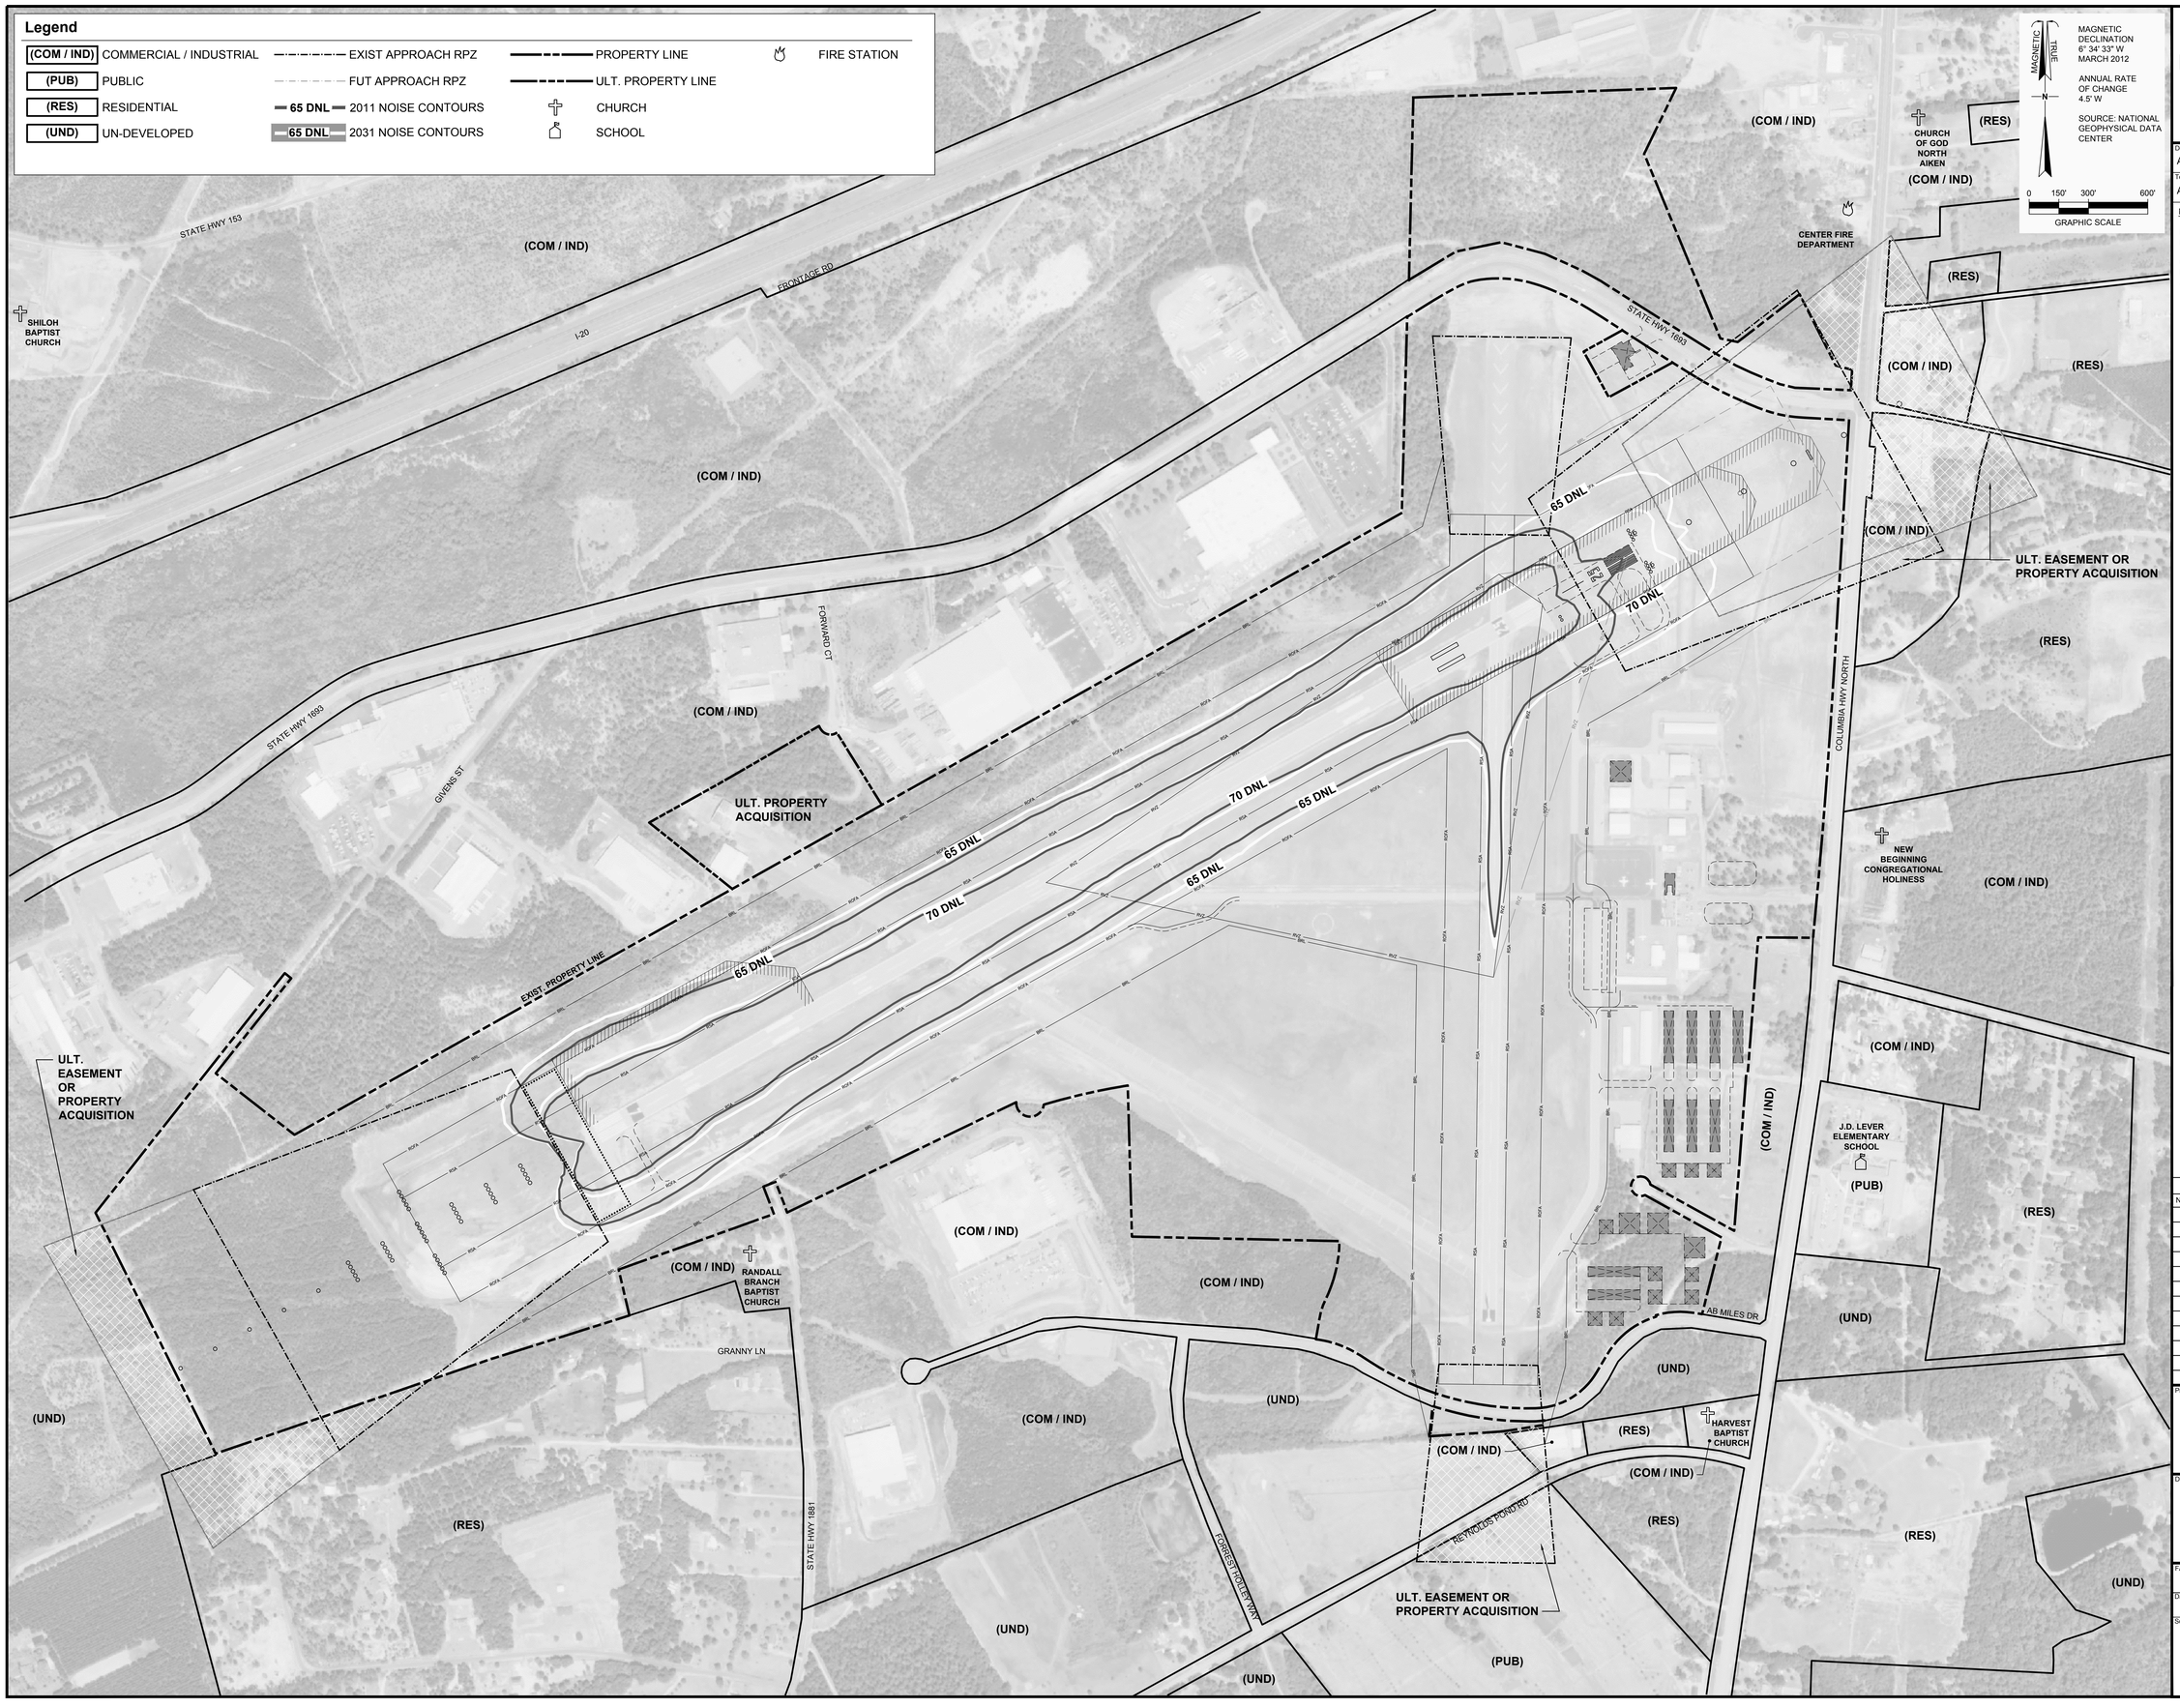


AIKEN MUNICIPAL AIRPORT

# Aiken, Aiken County, South Carolina

| Designer: | Checked by: |
|---|---|
| APN | RWO |
| Technician: APN | Project Number: 121914 |

NOTES:

RESTRICTIONS ON HEIGHT, USE, AND LIGHTING ETC. IN THE VICINITY OF THE AIRPORT ARE DEFINED IN THE AIKEN COUNTY, SOUTH CAROLINA - CODE OF ORDINANCES, PART II, CHAPTER 24, LAND MANAGEMENT REGULATIONS, SECTION 24-2.9 - AO, AIRPORT OVERLAY DISTRICT.

REVISIONS

| NO. | DESCRIPTION | DATE | BY |
|---|---|---|---|
| | | | |

Project Name:

**AIRPORT LAYOUT PLAN UPDATE**

Drawing Name:

**LAND USE DRAWING**

FAA AIP Project Number: 3-45-0002-13-2010

| Date: March 2012 | Division: Aviation Planning |
|---|---|
| Scale: (30X42) 1" = 300' | Drawing Number: 11 |

Y:\Planning\AIK - Aiken\ALP Update\Drawings\ALP Set\11-AIK-Land Use.dwg Modified: Jul 26, 2012 - 4:13pm Plotted: Jul 26, 2012 - 4:13pm nvosbome