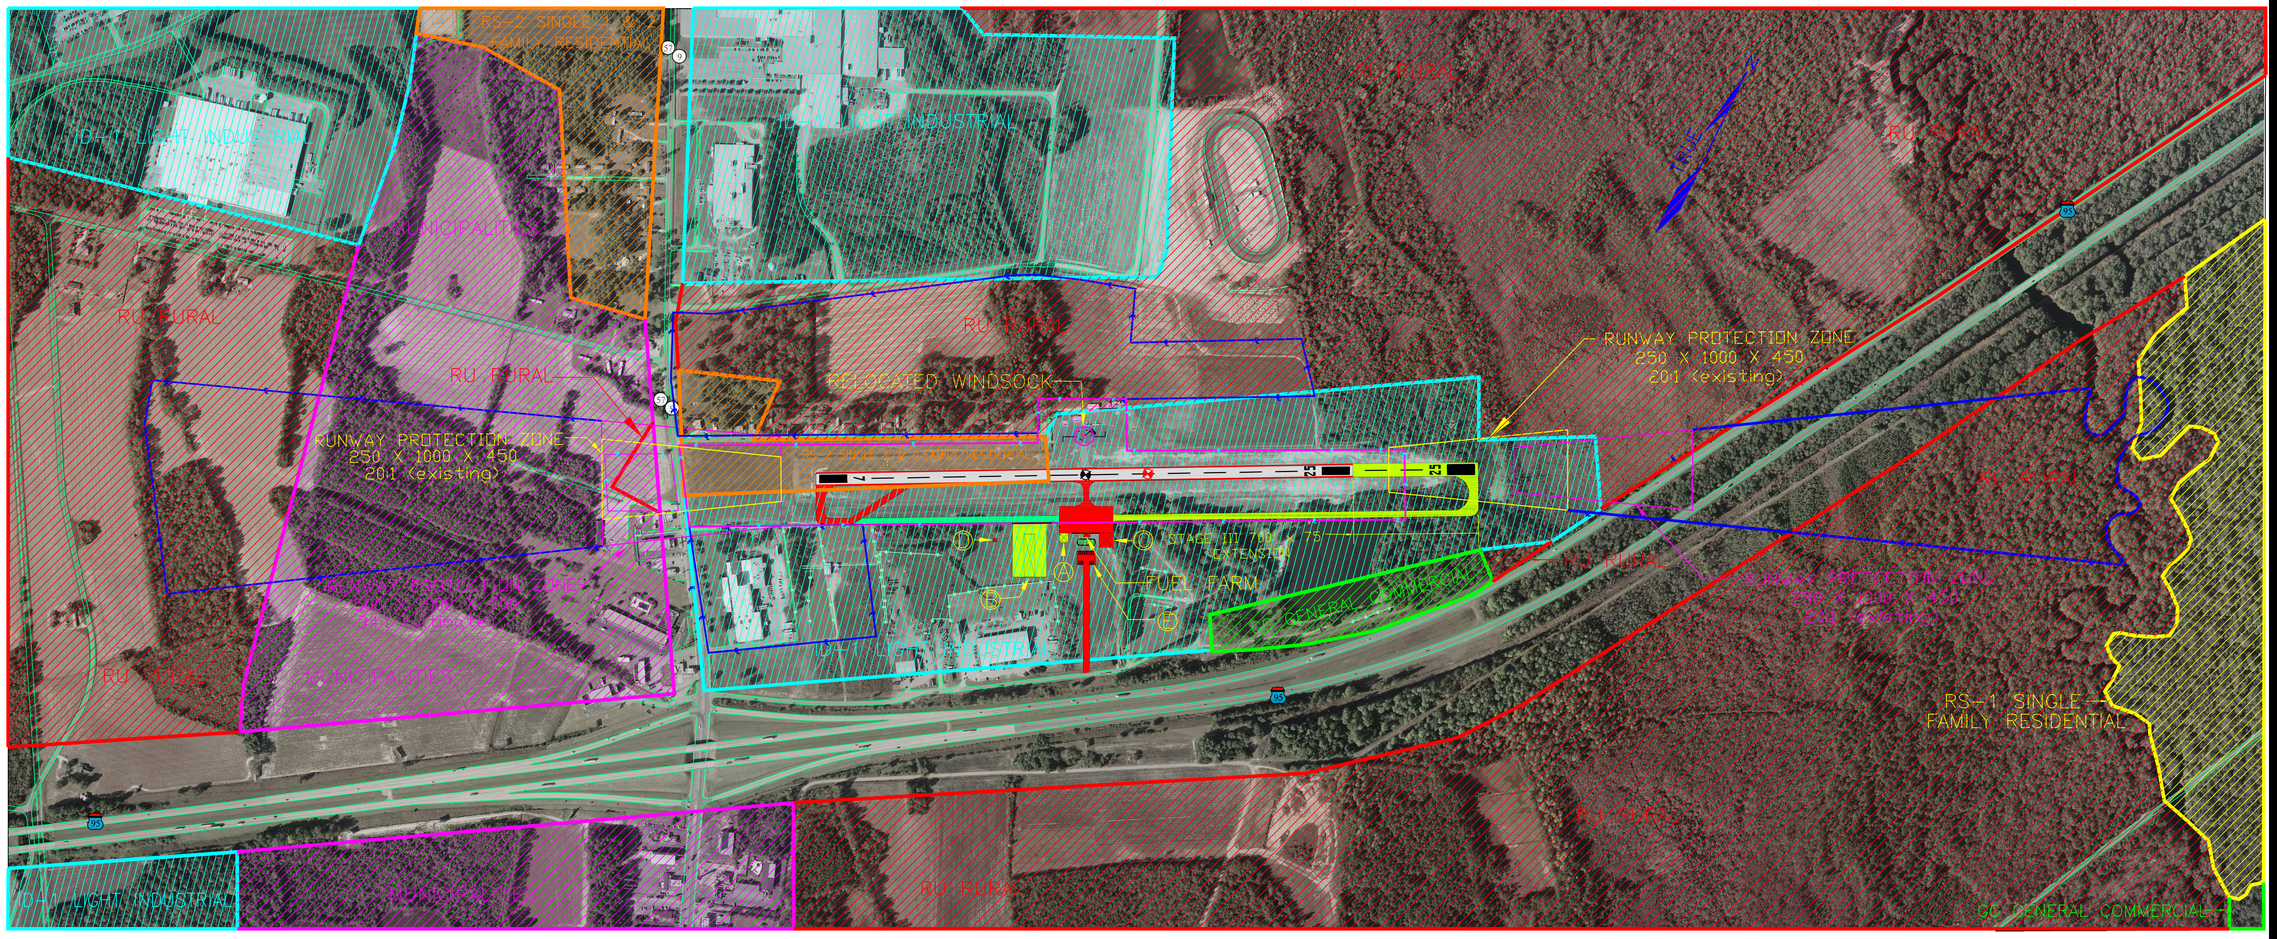

LEGEND

PROPERTY LINE	
EASEMENT LINE	
RUNWAY AND APRON PAVEMENT	
ULTIMATE PAVEMENT	
ULTIMATE BUILDINGS (SEE PHASES)	
RUNWAY PROTECTION ZONE	
ULTIMATE RUNWAY PROTECTION ZONE	
AIRPORT REFERENCE POINT	
ULTIMATE AIRPORT REFERENCE POINT	
PAVED AND DIRT ROADS	
FUTURE 50'X50' AIRPORT TERMINAL	A
FUTURE 60'X 240' 10 BAY T-HANGAR	B
FUTURE 80'X80' COMMUNITY HANGAR	C
FUTURE LIGHTING VAULT	D
FUTURE 75'X100 AUTO PARKING	E

PHASE I (0-5 yrs)	PHASE II (6-10 yrs)	STAGE III (11-20 yrs)

GRAPHIC SCALE

400 0 400 800

1" = 400'

DILLON COUNTY ZONING MAP INDEX

	RU RURAL
	ID-1 LIGHT INDUSTRIAL
	MUNICIPALITIES
	RS-2 SINGLE 1 & 2 FAMILY RESIDENTIAL
	GC GENERAL COMMERCIAL
	RS-1 SINGLE FAMILY RESIDENTIAL

GENERAL NOTES

NOTES:

1. CURRENT LAND USE DATA SHOWN DETERMINED BY AERIAL PHOTOGRAPHY, AND DILLON COUNTY'S ZONING MAP.
2. AERIAL PHOTOGRAPHY DATA NOVEMBER 2007 PROVIDED WOOLPERT, INC.

REVISION BLOCK

NUMBER	REVISIONS	BY:

DILLON COUNTY AIRP
DILLON, SC

LAND USE PLAN

PREPARED BY:
SOUTH CAROLINA DEPARTMENT OF COMMERCE
Division of Aeronautics
P.O. BOX 280068
COLUMBIA, SC 29228-0068
803-896-6260

DRAWN BY: DAPHNE BREWINGTON	CHECKED BY: JOHN FLOYD	REVISIO
SCALE: 1" = 400'	DATE: 0/2008	SHEET: 7 OF 8