COPYRIGHT © W.K. DICKSON & CO., INC., ALL RIGHTS RESERVED. REPRODUCTION OR USE OF THE CONTENTS OF THIS DOCUMENT IN WHOLE OR IN PART WITHOUT WRITTEN CONSENT OF W.K. DICKSON & CO., INC., IS PROHIBITED. ONLY COPIES FROM THE ORIGINAL DOCUMENT, BEARING THE ORIGINAL SIGNATURE AND SEAL, SHALL BE CONSIDERED TO BE VALID, TRUE COPIES.

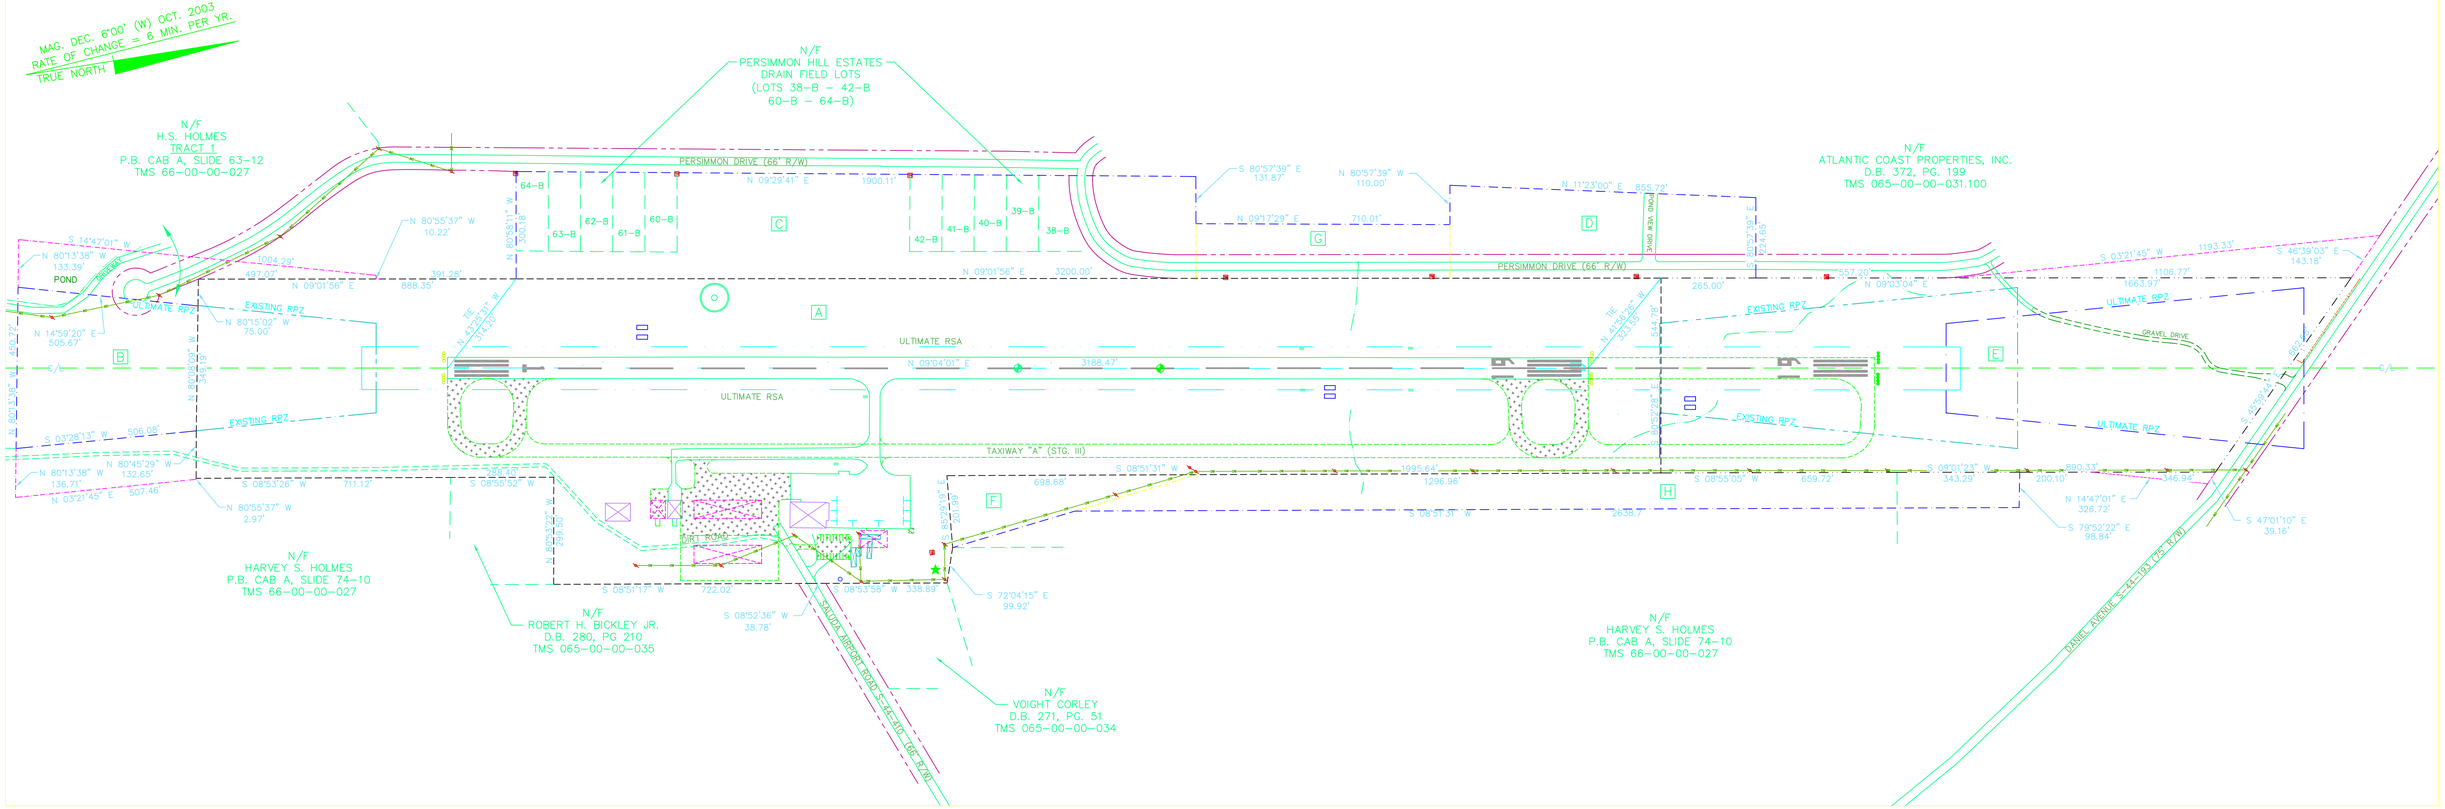

TRACT NO.	ACQUIRED FROM	DATE	INTEREST	ACREAGE
A	AIRPORT PROPERTY	N/A	FEE SIMPLE	59.39
B	SEDGEFIELD DEVELOPMENT CO., INC.	8/24/67	EASEMENT	4.62
C	SEDGEFIELD DEVELOPMENT CO., INC.	8/24/67	EASEMENT	12.75
D	SEDGEFIELD DEVELOPMENT CO., INC.	8/24/67	EASEMENT	4.75
E	SEDGEFIELD DEVELOPMENT CO., INC.	8/24/67	EASEMENT	21.70
F	SEDGEFIELD DEVELOPMENT CO., INC.	8/24/67	EASEMENT	1.62
G	SEDGEFIELD DEVELOPMENT CO., INC.	9/4/68	EASEMENT	2.45
H	SEDGEFIELD DEVELOPMENT CO., INC.	9/4/68	EASEMENT	5.68

N/A – NOT AVAILABLE

NOTES & REFERENCES:

1. THIS DRAWING IS A REPRESENTATION OF AIRPORT PROPERTY AND ADJOINING PROPERTIES THAT HAVE NEGOTIATED AVIGATION EASEMENTS. IT IS NOT A PLAT AND HAS NOT BEEN SIGNED OR SEALED BY A PLS AND IS NOT INTENDED FOR RECORDATION.
2. THIS DRAWING WAS PREPARED FROM A PLAT PREPARED BY W.K. DICKSON FOR SALUDA COUNTY AIRPORT COMMISSION ON OCTOBER 29, 2003.

LEGEND

- EXISTING PROPERTY LINE
- ULTIMATE PROPERTY LINE
- EXISTING EASEMENT LINE
- ULTIMATE EASEMENT LINE
- FUTURE DEVELOPMENT
- EXISTING FENCE LINE
- ULTIMATE FENCE LINE
- INDIVIDUAL TRACT LINE
- EXISTING RUNWAY PROTECTION ZONE (RPZ)
- ULTIMATE RUNWAY PROTECTION ZONE (RPZ)
- ULTIMATE RUNWAY SAFETY AREA (RSA)

GRAPHIC SCALE

200 0 100 200 400 800

(IN FEET)
1 inch = 200 ft.

REV. NO.	DESCRIPTION	DATE
	REVISIONS	

PROJECT MANAGER: GAV
DRAWN BY: RBT
APPROVED BY: SEW
FILE NAME: 30410BASE
DRAWING SCALE: 1"= 200'
PROJECT DATE: MARCH 2005
PROJECT NUMBER: 30410.00.CA
PLOT DATE:

WK DICKSON
Engineers • Planners • Surveyors
Landscape Architects

501 COMMERCE DRIVE NE
COLUMBIA, SC 29223
(803) 786-4261

Atlanta, GA · Hickory, NC
Charlotte, NC · Raleigh, NC
Columbia, SC · Wilmington, NC

RELEASED FOR	DATE
APPROVALS	
BIDDING	
CONSTRUCTION	
RECORD DWG.	

2005

SALUDA COUNTY AIRPORT
SALUDA, SOUTH CAROLINA

EXHIBIT "A"

8 / 8

D-4099