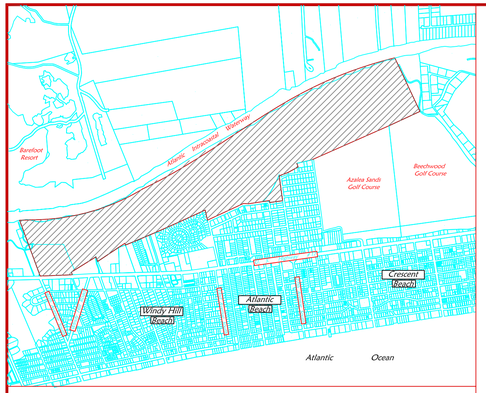

Location Map - Not to Scale

LINE TABLE		
LINE	LENGTH	BEARING
L1	143.51	N42°57'45"W
L2	55.30	S54°49'26"W
L3	149.53	S44°29'19"E
L4	175.25	S61°13'34"W
L5	175.21	S61°13'34"W
L6	60.00	N28°46'07"W
L7	89.30	S78°55'06"W
L8	296.13	N33°12'30"W
L9	186.78	S44°51'58"W
L10	70.04	S45°07'35"W
L11	101.95	S45°02'58"W
L12	92.54	S44°25'59"W
L13	83.80	S44°18'00"W
L14	71.82	S45°05'41"W
L15	72.57	S44°25'39"W
L16	95.16	S45°08'29"W
L17	33.98	S44°49'22"W
L18	89.74	S44°45'55"W
L19	84.95	S44°32'46"W
L20	71.99	S45°09'15"W
L21	124.08	S44°40'38"W
L22	106.07	S45°17'19"W
L23	67.30	S43°46'46"W
L24	204.69	S44°48'35"W
L25	63.75	N40°04'51"W
L26	204.67	S37°37'25"W
L27	133.22	N41°03'02"W
L28	79.80	S42°04'23"E
L29	183.56	S66°04'01"W
L30	68.28	S67°46'52"W

CURVE TABLE						
CURVE	LENGTH	RADIUS	TANGENT	CHORD	BEARING	DELTA
C1	3022.17	5920.37	1544.78	2989.46	N52°45'18"E	29°14'52"
C2	3626.20	11260.20	1828.91	3610.57	N47°17'09"E	18°26'12"

Legend

ipf - iron pipe found
ips - iron pipe set
irs - iron rebar set
irf - iron rebar found
cmo - concrete monument found
pks - pk nail set
pkf - pk nail found
r/r s - railroad spike set
r/r f - railroad spike found
cp - computed point
pp - power pole
"x" - "x" marked in concrete or object

Notes:

1. This property is subject to all easements and restrictions of record.
2. This document represents a resurvey of an existing parcel of record.
3. This property is located in various flood zones as shown on Flood Insurance Rate Map numbers 45051C0 578H, 579H and 586H dated 8/23/99 and flood zone lines are scaled and approximate only.
4. Bearings based on Nad 83 State Plane Coordinate System and all distances are horizontal ground distances.
5. This property lies within the U. S. Army Corps of Engineers spoil easement area.
6. Parent tax map parcel numbers are 156-02-01-001 & 143-00-01-027.
7. Current owner of record is the Horry County Airport Commission.
8. No improvements shown on the face of this plat.
9. No subsurface and environmental conditions have been examined or considered as part of this survey and no statement has been made concerning the the locations of underground utilities or facilities that may affect the use or development of this property.
10. No title search performed by this office.
11. Due to unavailability and inconsistencies of the information that was obtained, the right-of-way of Terminal Street is subject to change.
12. All other references and information is shown on Detail Sheets 2 - 5.
13. Existing monuments and stationing shown hereon are referenced on Sheets 7 & 8 of the Corps of Engineers, U. S. Army Office of the District Engineers, Charleston, SC. Atlantic Intracoastal Waterway between Norfolk, Va. to the St. John's River, Fla., Little River, SC to Winyah Bay by Landmark Engineering.
14. The plat of the Airport Property was surveyed by DDC Engineers, Inc. and was provided to Delta Airport Consultants, Inc. to be incorporated into the Airport Master Plan documents.

References:

1. Boundary Survey of Leased Parcels "A" & "B" prepared for Horry County Department of Airports by Robert L. Bellamy & Associates, Inc. dated 3/17/00, revised 3/30/00.
2. Map showing 22.58 acres owned by the Horry County Airport Commission for lease to the City of North Myrtle Beach for a municipal sewage treatment plant by Forrest M. Whittington, PE & RLS dated January, 1984.
3. Map of proposed 60' easement on lands of Horry County Airport Commission to be granted to th City of North Myrtle Beach for construction of a 20' wide acces road by Forrest M. Whittington, PE & RLS dated November 11, 1983.
4. Plat Book 157, Page 119.
5. Plat Book 94, Page 210.
6. Plat Book 83, Page 54 & 55.
7. Plat Book 70, Page 03.
8. Plat Book 51, Page 28A.
9. Plat Book 47, Page 34.
10. Plat Book 44, Page 29.
11. Plat Book 24, Page 108.
12. Plat Book 22, Page 67.
13. Plat Book 6, Page 90.
14. Plat Book 6, Page 85.

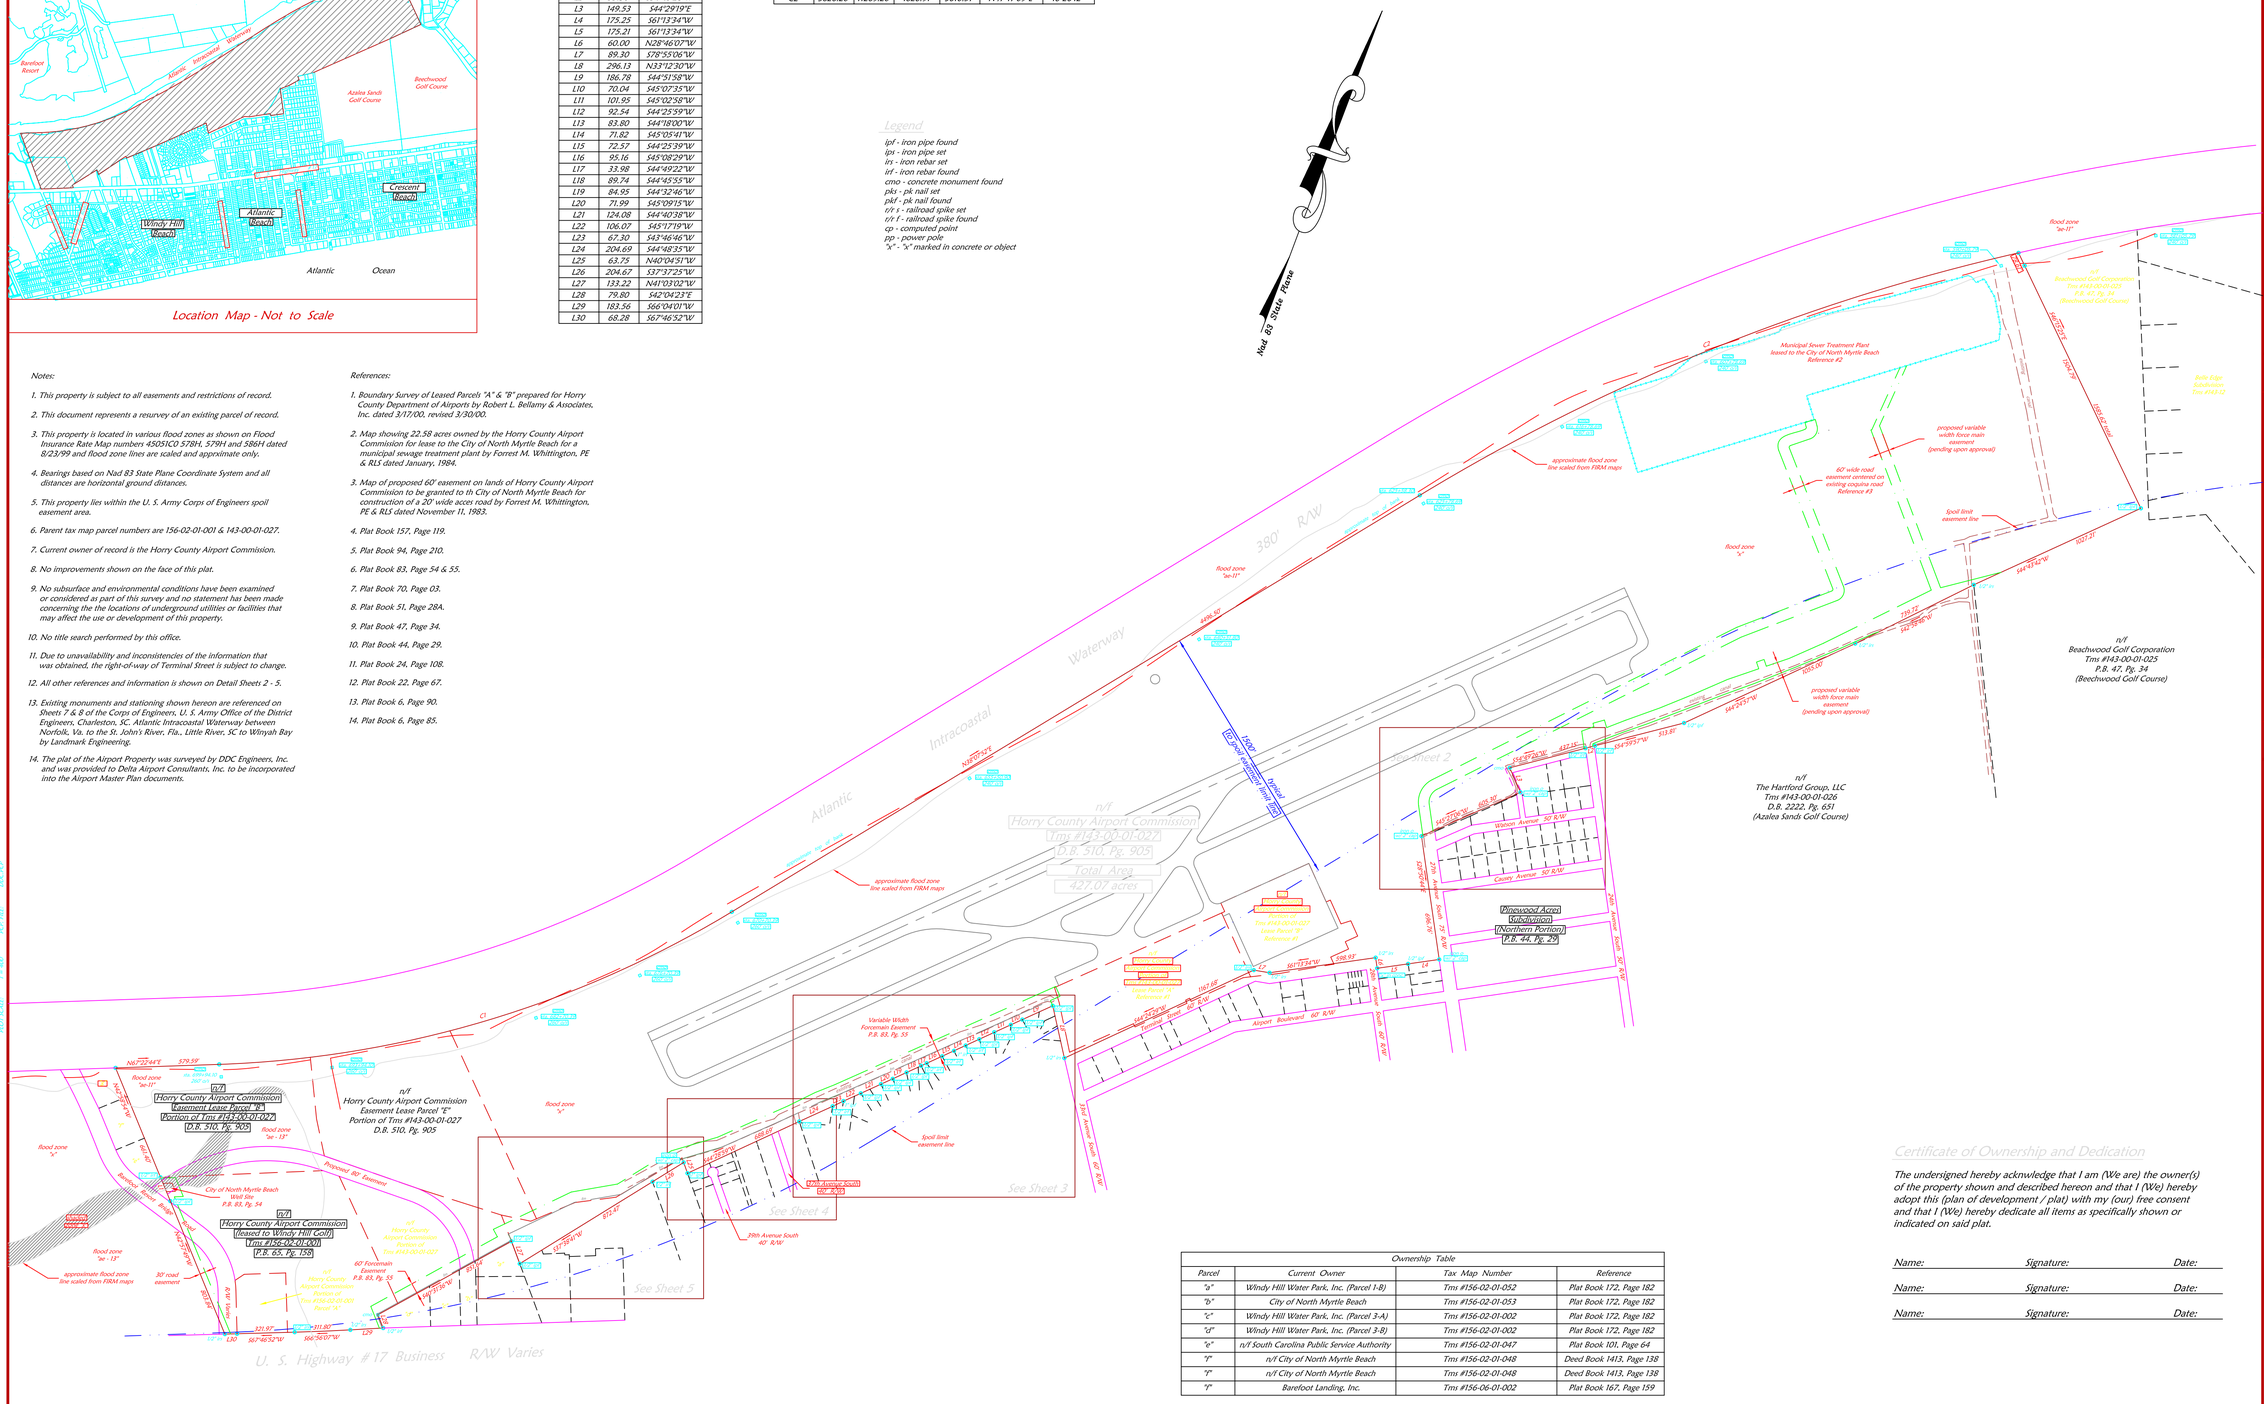

Ownership Table			
Parcel	Current Owner	Tax Map Number	Reference
"a"	Windy Hill Water Park, Inc. (Parcel 1-B)	Tms #156-02-01-052	Plat Book 172, Page 182
"b"	City of North Myrtle Beach	Tms #156-02-01-053	Plat Book 172, Page 182
"c"	Windy Hill Water Park, Inc. (Parcel 3-A)	Tms #156-02-01-002	Plat Book 172, Page 182
"d"	Windy Hill Water Park, Inc. (Parcel 3-B)	Tms #156-02-01-002	Plat Book 172, Page 182
"e"	n/f South Carolina Public Service Authority	Tms #156-02-01-047	Plat Book 101, Page 64
"f"	n/f City of North Myrtle Beach	Tms #156-02-01-048	Deed Book 1413, Page 138
"f"	n/f City of North Myrtle Beach	Tms #156-02-01-048	Deed Book 1413, Page 138
"f"	Barefoot Landing, Inc.	Tms #156-06-01-002	Plat Book 167, Page 159

GRAPHIC SCALE

400 0 200 400 800 1600

(IN FEET)
1 inch = 400 ft.

Certificate of Ownership and Dedication

The undersigned hereby acknowledge that I am (We are) the owner(s) of the property shown and described hereon and that I (We) hereby adopt this (plan of development / plat) with my (our) free consent and that I (We) hereby dedicate all items as specifically shown or indicated on said plat.

Name: Signature: Date:

Name: Signature: Date:

Name: Signature: Date:

DDC Engineers, Inc.
CONSULTING ENGINEERS, SURVEYORS, PLANNERS, LANDSCAPE ARCHITECTS & ENVIRONMENTALISTS
1008 ROBERTS AVENUE, SUITE 101
MYRTLE BEACH, SOUTH CAROLINA 29577
PHONE: (843) 692-3200
FAX: (843) 692-3210

2002

NO.	DATE	REVISION / DESCRIPTION	BY
1.	4/30/02	add note #14 as per Delta Airport Consultants	MEC

PROJ. NO.	01167g	DATE: 2/6/02	SCALE: 1" = 400'
DESIGN:		DRAFT: MEC	CHECK: RAP

© 2002 DDC ENGINEERS, INC. ALL RIGHTS RESERVED. THIS DRAWING IS THE PROPERTY OF DDC ENGINEERS, INC. AND IS NOT TO BE USED IN WHOLE OR IN PART FOR ANY PROJECT OTHER THAN THE ONE FOR WHICH IT WAS PREPARED WITHOUT THE EXPRESS WRITTEN CONSENT OF DDC ENGINEERS, INC. ANY UNAUTHORIZED USE OF THIS DRAWING WILL BE AT THE USER'S SOLE RISK AND WITHOUT LIABILITY TO DDC ENGINEERS, INC.

Map of 427.07 acres of land near North Myrtle Beach
Little River Township, Horry County, South Carolina

Boundary Survey

PREPARED FOR: Horry County Airport Commission

DRAWING NUMBER 1 01167g