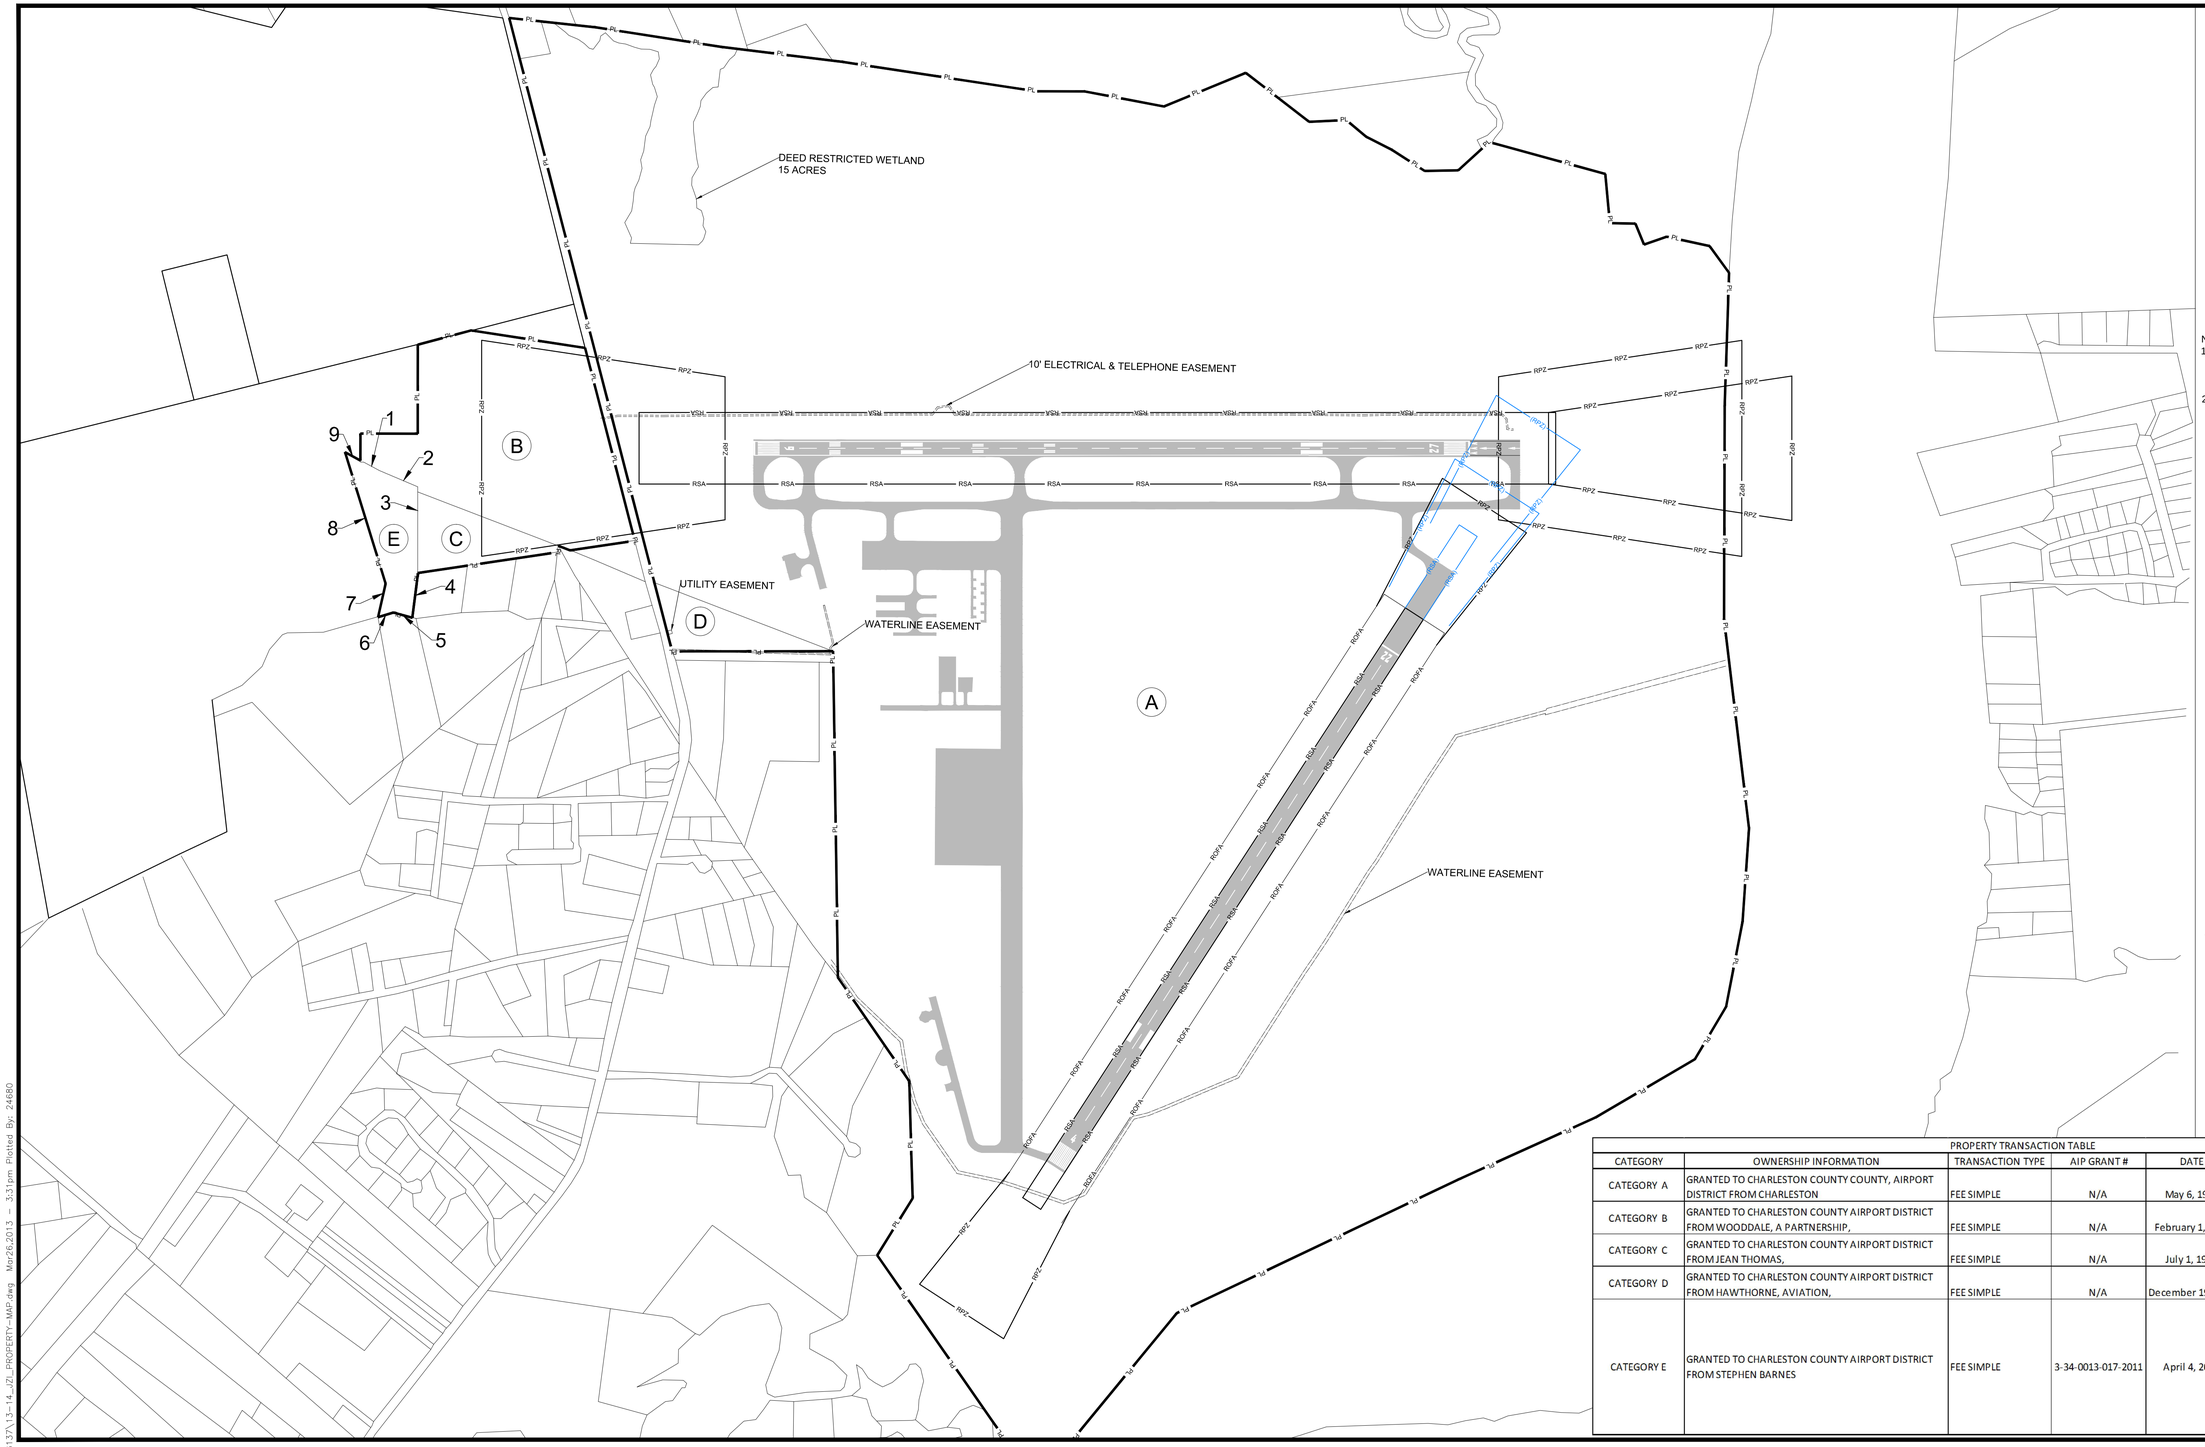

REFERENCE DATUM FOR ALL COORDINATES & ELEVATIONS
NAD 83/NAVD 88

0 500' 1000'

MARCH 2013
ANNUAL RATE OF CHANGE
0° 4' W

NOTE:
1) RE-SURVEY OF A PLAT OF JOHNS ISLAND AIRPORT PROPERTY BY CALVERT SURVEYING CO., INC. DATED MAY 7, 1973.

2) PLAT OF C, D, G, H FOR THE CHARLESTON EXECUTIVE AIRPORT BY ENWRITE ASSOCIATES, INC., DATED OCT. 2, 1981.

LEGEND

PL	PROPERTY LINE
RSA	RUNWAY SAFETY AREA
RPZ	RUNWAY PROTECTION ZONE
(RSA)	FUTURE RUNWAY SAFETY AREA
(RPZ)	FUTURE RUNWAY PROTECTION ZONE

PROPERTY TRANSACTION TABLE

CATEGORY	OWNERSHIP INFORMATION	TRANSACTION TYPE	AIP GRANT #	DATE	ACREAGE	SEGMENT	METES	BOUNDS
CATEGORY A	GRANTED TO CHARLESTON COUNTY COUNTY, AIRPORT DISTRICT FROM CHARLESTON	FEE SIMPLE	N/A	May 6, 1975	1333	N/A	N/A	N/A
CATEGORY B	GRANTED TO CHARLESTON COUNTY AIRPORT DISTRICT FROM WOODDALE, A PARTNERSHIP,	FEE SIMPLE	N/A	February 1, 1982	41.05	N/A	N/A	N/A
CATEGORY C	GRANTED TO CHARLESTON COUNTY AIRPORT DISTRICT FROM JEAN THOMAS,	FEE SIMPLE	N/A	July 1, 1982	7.28	N/A	N/A	N/A
CATEGORY D	GRANTED TO CHARLESTON COUNTY AIRPORT DISTRICT FROM HAWTHORNE, AVIATION,	FEE SIMPLE	N/A	December 19, 1973	6.8	N/A	N/A	N/A
CATEGORY E	GRANTED TO CHARLESTON COUNTY AIRPORT DISTRICT FROM STEPHEN BARNES	FEE SIMPLE	3-34-0013-017-2011	April 4, 2011	7.37	1	S62°52'03"E	125.55'
						2	S68°29'04"E	289.95'
						3	N01°20'52"W	602.98'
						4	S05°58'15"W	312.81'
						5	S75°38'25"E	136.97'
						6	S71°45'39"W	112.06'
						7	N11°19'30"E	240.42'
						8	N18°28'47"W	961.25'
						9	S62°43'23"E	124.67'

REVISIONS

DATE	DESCRIPTION

CLIENT

CHARLESTON COUNTY AIRPORT DISTRICT
CHARLESTON COUNTY AVIATION AUTHORITY

PROJECT

CHARLESTON EXECUTIVE AIRPORT
CHARLESTON, SOUTH CAROLINA
AIRPORT LAYOUT PLAN

SHEET TITLE

DRAFT

AIRPORT PROPERTY MAP

ATKINS
482 South Keller Road | Tel. (407) 647-7275
Orlando, Florida 32810 | Fax (407) 806-4500
www.atkinsglobal.com/northamerica

JOB NO.: 063028502
DRAWN: AMM
DESIGN: AMM
CHECKED: JDH
DATE: MARCH 2012

G:\pw_work\atdjpw1\24680\dms28137\13-14_ZL_PROPERTY-MAP.dwg Mar26,2013 - 3:31pm Plotted By: 24680