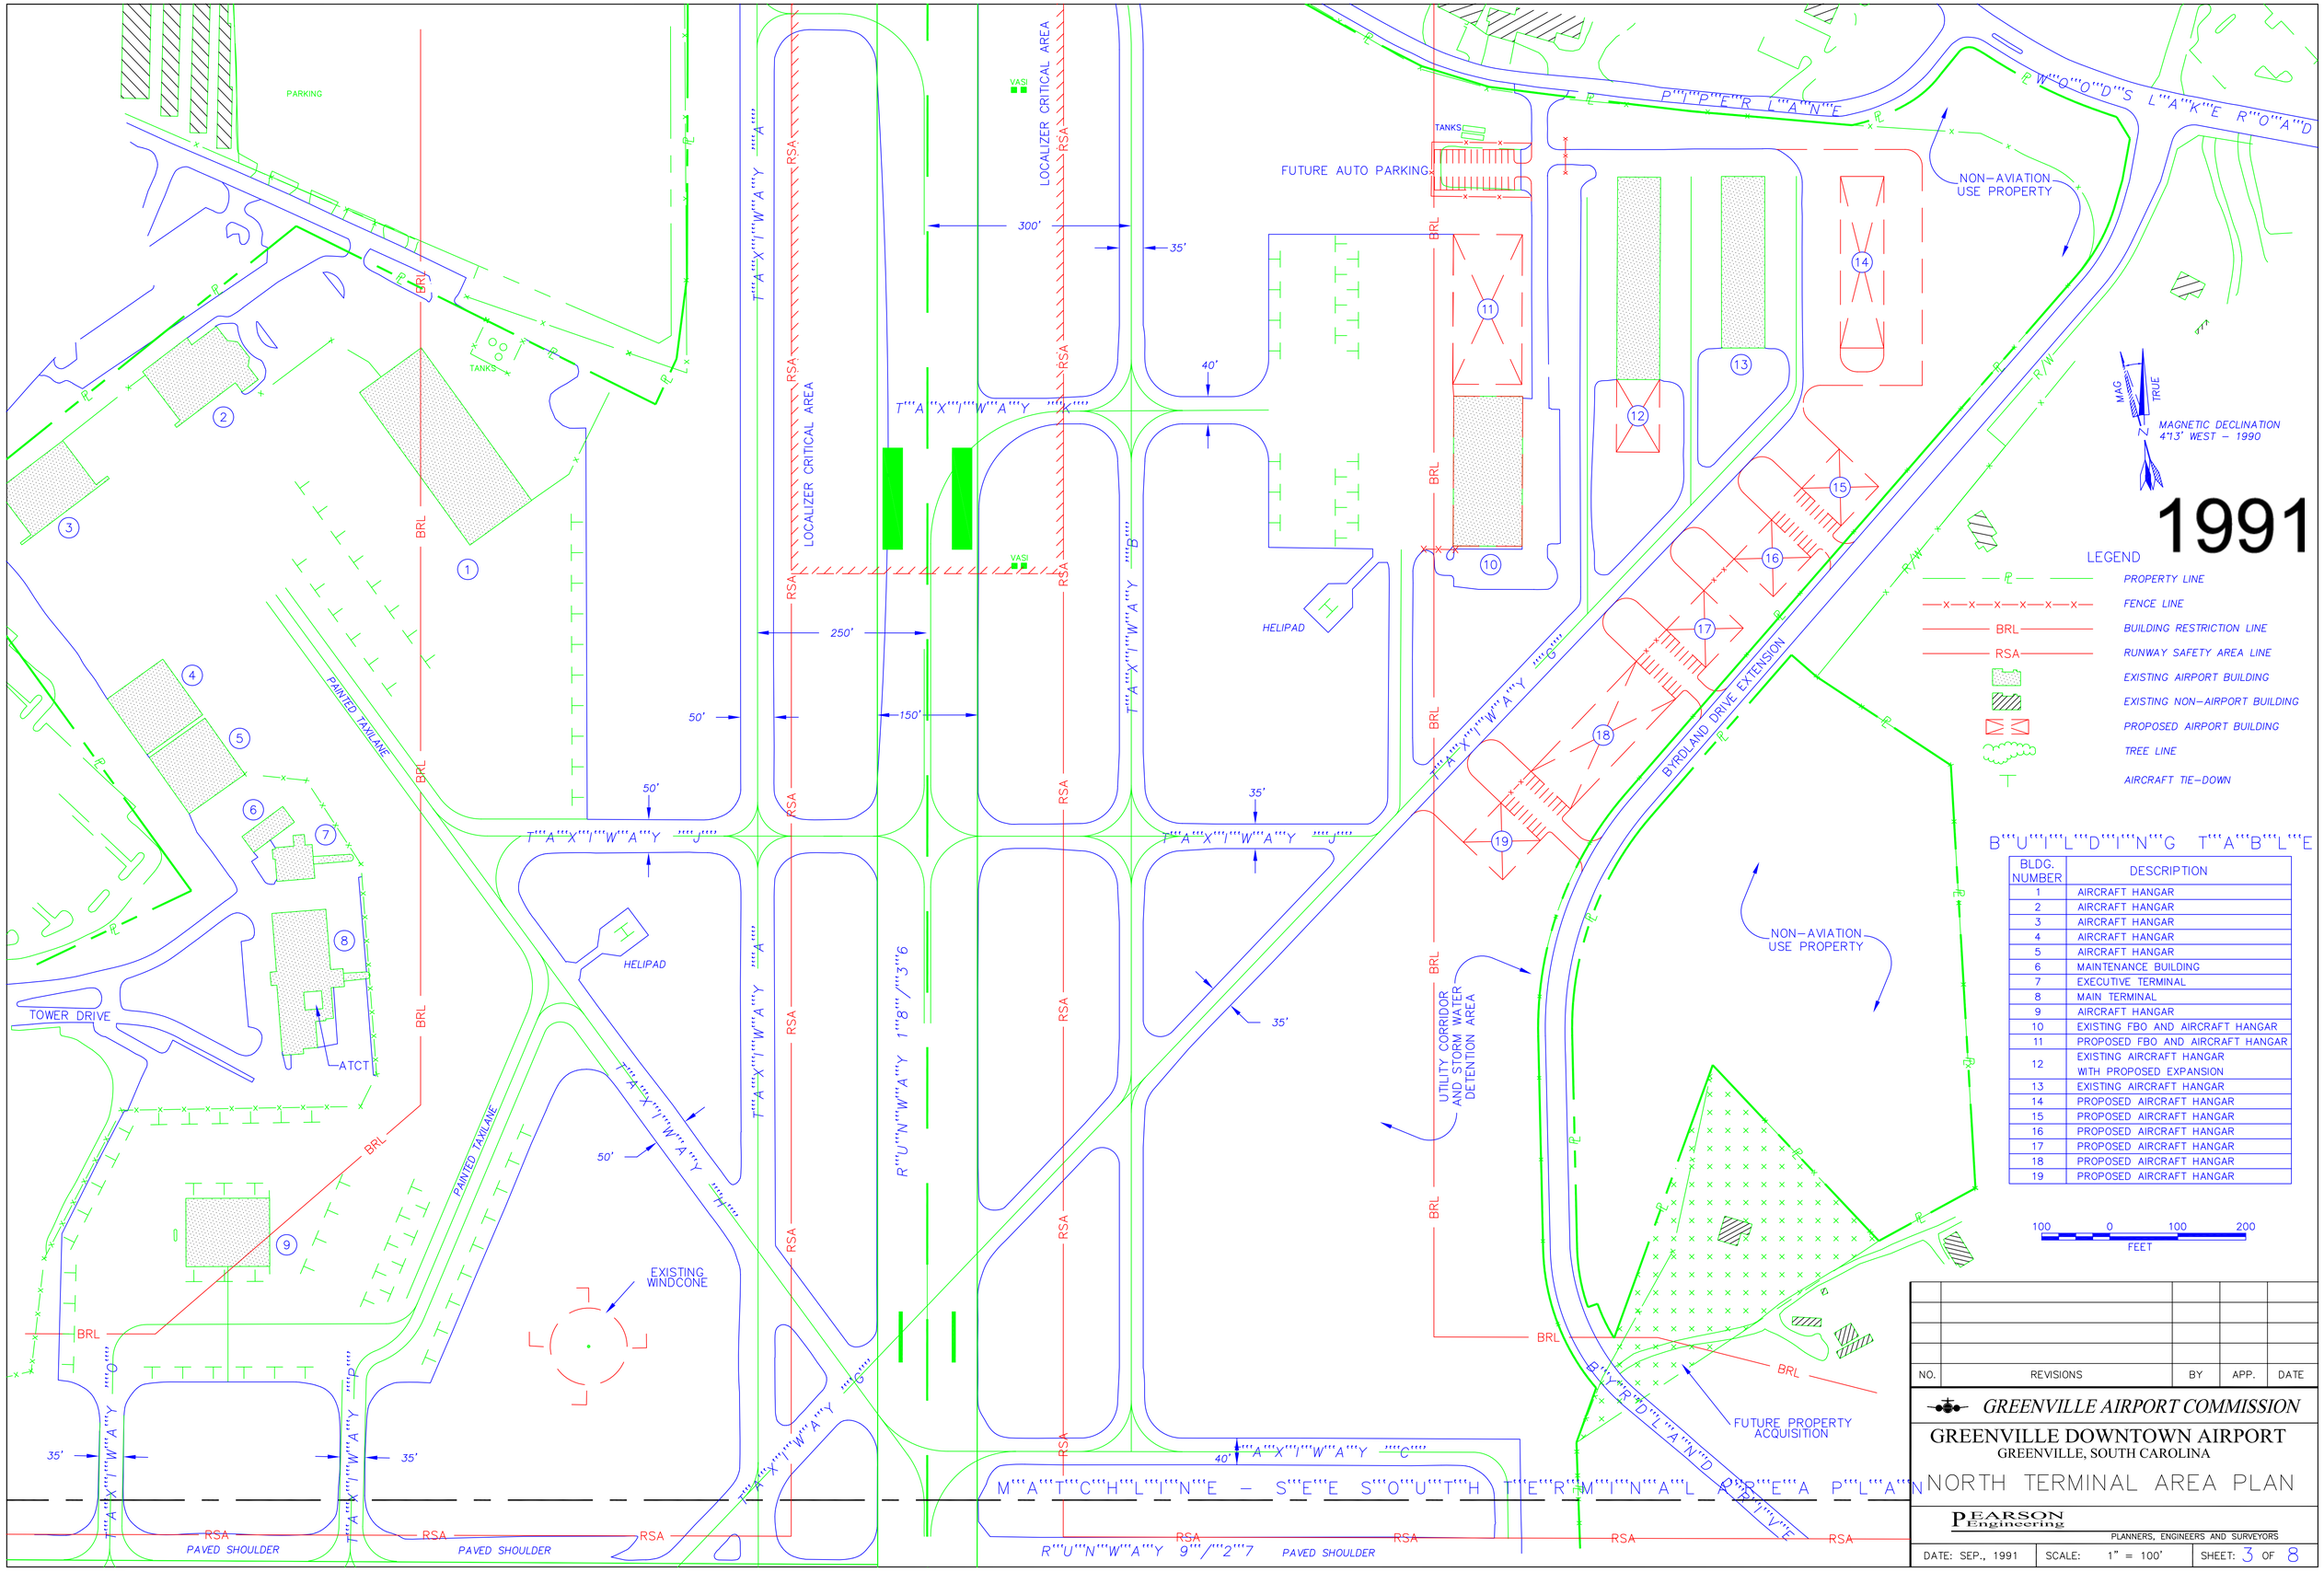

BUILDING TABLE

BLDG. NUMBER	DESCRIPTION
1	AIRCRAFT HANGAR
2	AIRCRAFT HANGAR
3	AIRCRAFT HANGAR
4	AIRCRAFT HANGAR
5	AIRCRAFT HANGAR
6	MAINTENANCE BUILDING
7	EXECUTIVE TERMINAL
8	MAIN TERMINAL
9	AIRCRAFT HANGAR
10	EXISTING FBO AND AIRCRAFT HANGAR
11	PROPOSED FBO AND AIRCRAFT HANGAR
12	EXISTING AIRCRAFT HANGAR WITH PROPOSED EXPANSION
13	EXISTING AIRCRAFT HANGAR
14	PROPOSED AIRCRAFT HANGAR
15	PROPOSED AIRCRAFT HANGAR
16	PROPOSED AIRCRAFT HANGAR
17	PROPOSED AIRCRAFT HANGAR
18	PROPOSED AIRCRAFT HANGAR
19	PROPOSED AIRCRAFT HANGAR

NO.	REVISIONS	BY	APP.	DATE

GREENVILLE AIRPORT COMMISSION

GREENVILLE DOWNTOWN AIRPORT
GREENVILLE, SOUTH CAROLINA

NORTH TERMINAL AREA PLAN

PEARSON Engineering
PLANNERS, ENGINEERS AND SURVEYORS

DATE: SEP., 1991 | SCALE: 1" = 100' | SHEET: 3 OF 8

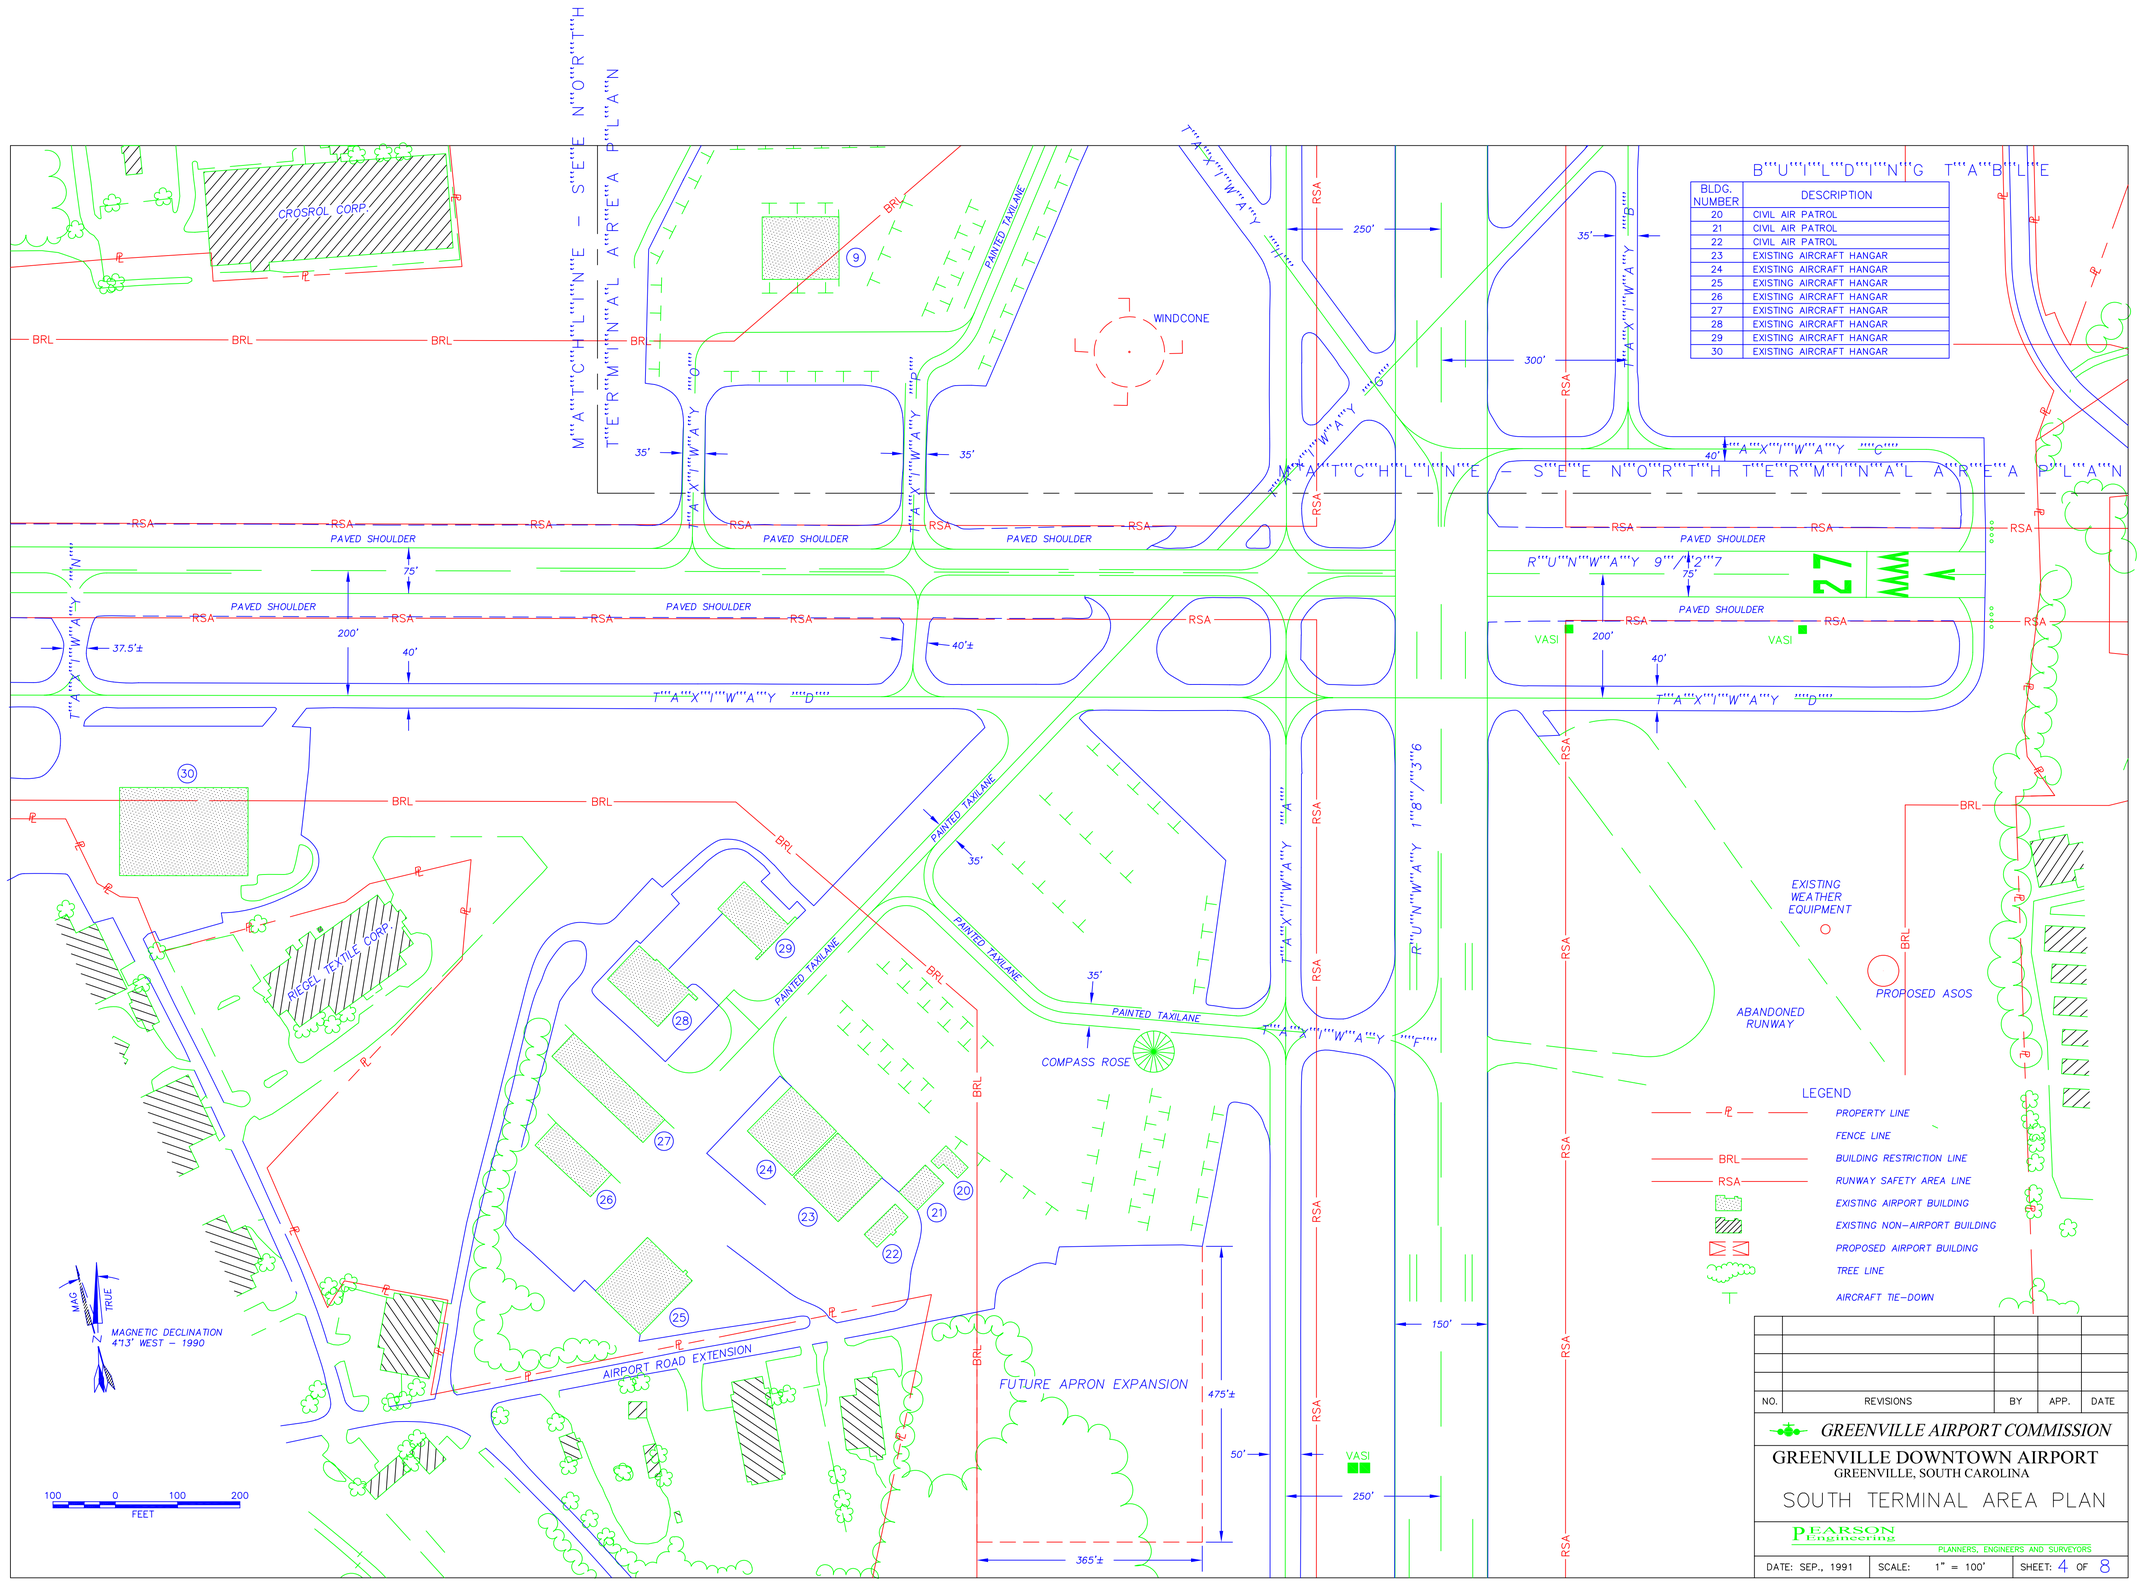

BUILDING TABLE

BLDG. NUMBER	DESCRIPTION
20	CIVIL AIR PATROL
21	CIVIL AIR PATROL
22	CIVIL AIR PATROL
23	EXISTING AIRCRAFT HANGAR
24	EXISTING AIRCRAFT HANGAR
25	EXISTING AIRCRAFT HANGAR
26	EXISTING AIRCRAFT HANGAR
27	EXISTING AIRCRAFT HANGAR
28	EXISTING AIRCRAFT HANGAR
29	EXISTING AIRCRAFT HANGAR
30	EXISTING AIRCRAFT HANGAR

NO.	REVISIONS	BY	APP.	DATE

GREENVILLE AIRPORT COMMISSION

GREENVILLE DOWNTOWN AIRPORT

GREENVILLE, SOUTH CAROLINA

SOUTH TERMINAL AREA PLAN

PEARSON Engineering
PLANNERS, ENGINEERS AND SURVEYORS

DATE: SEP., 1991 | SCALE: 1" = 100' | SHEET: 4 OF 8