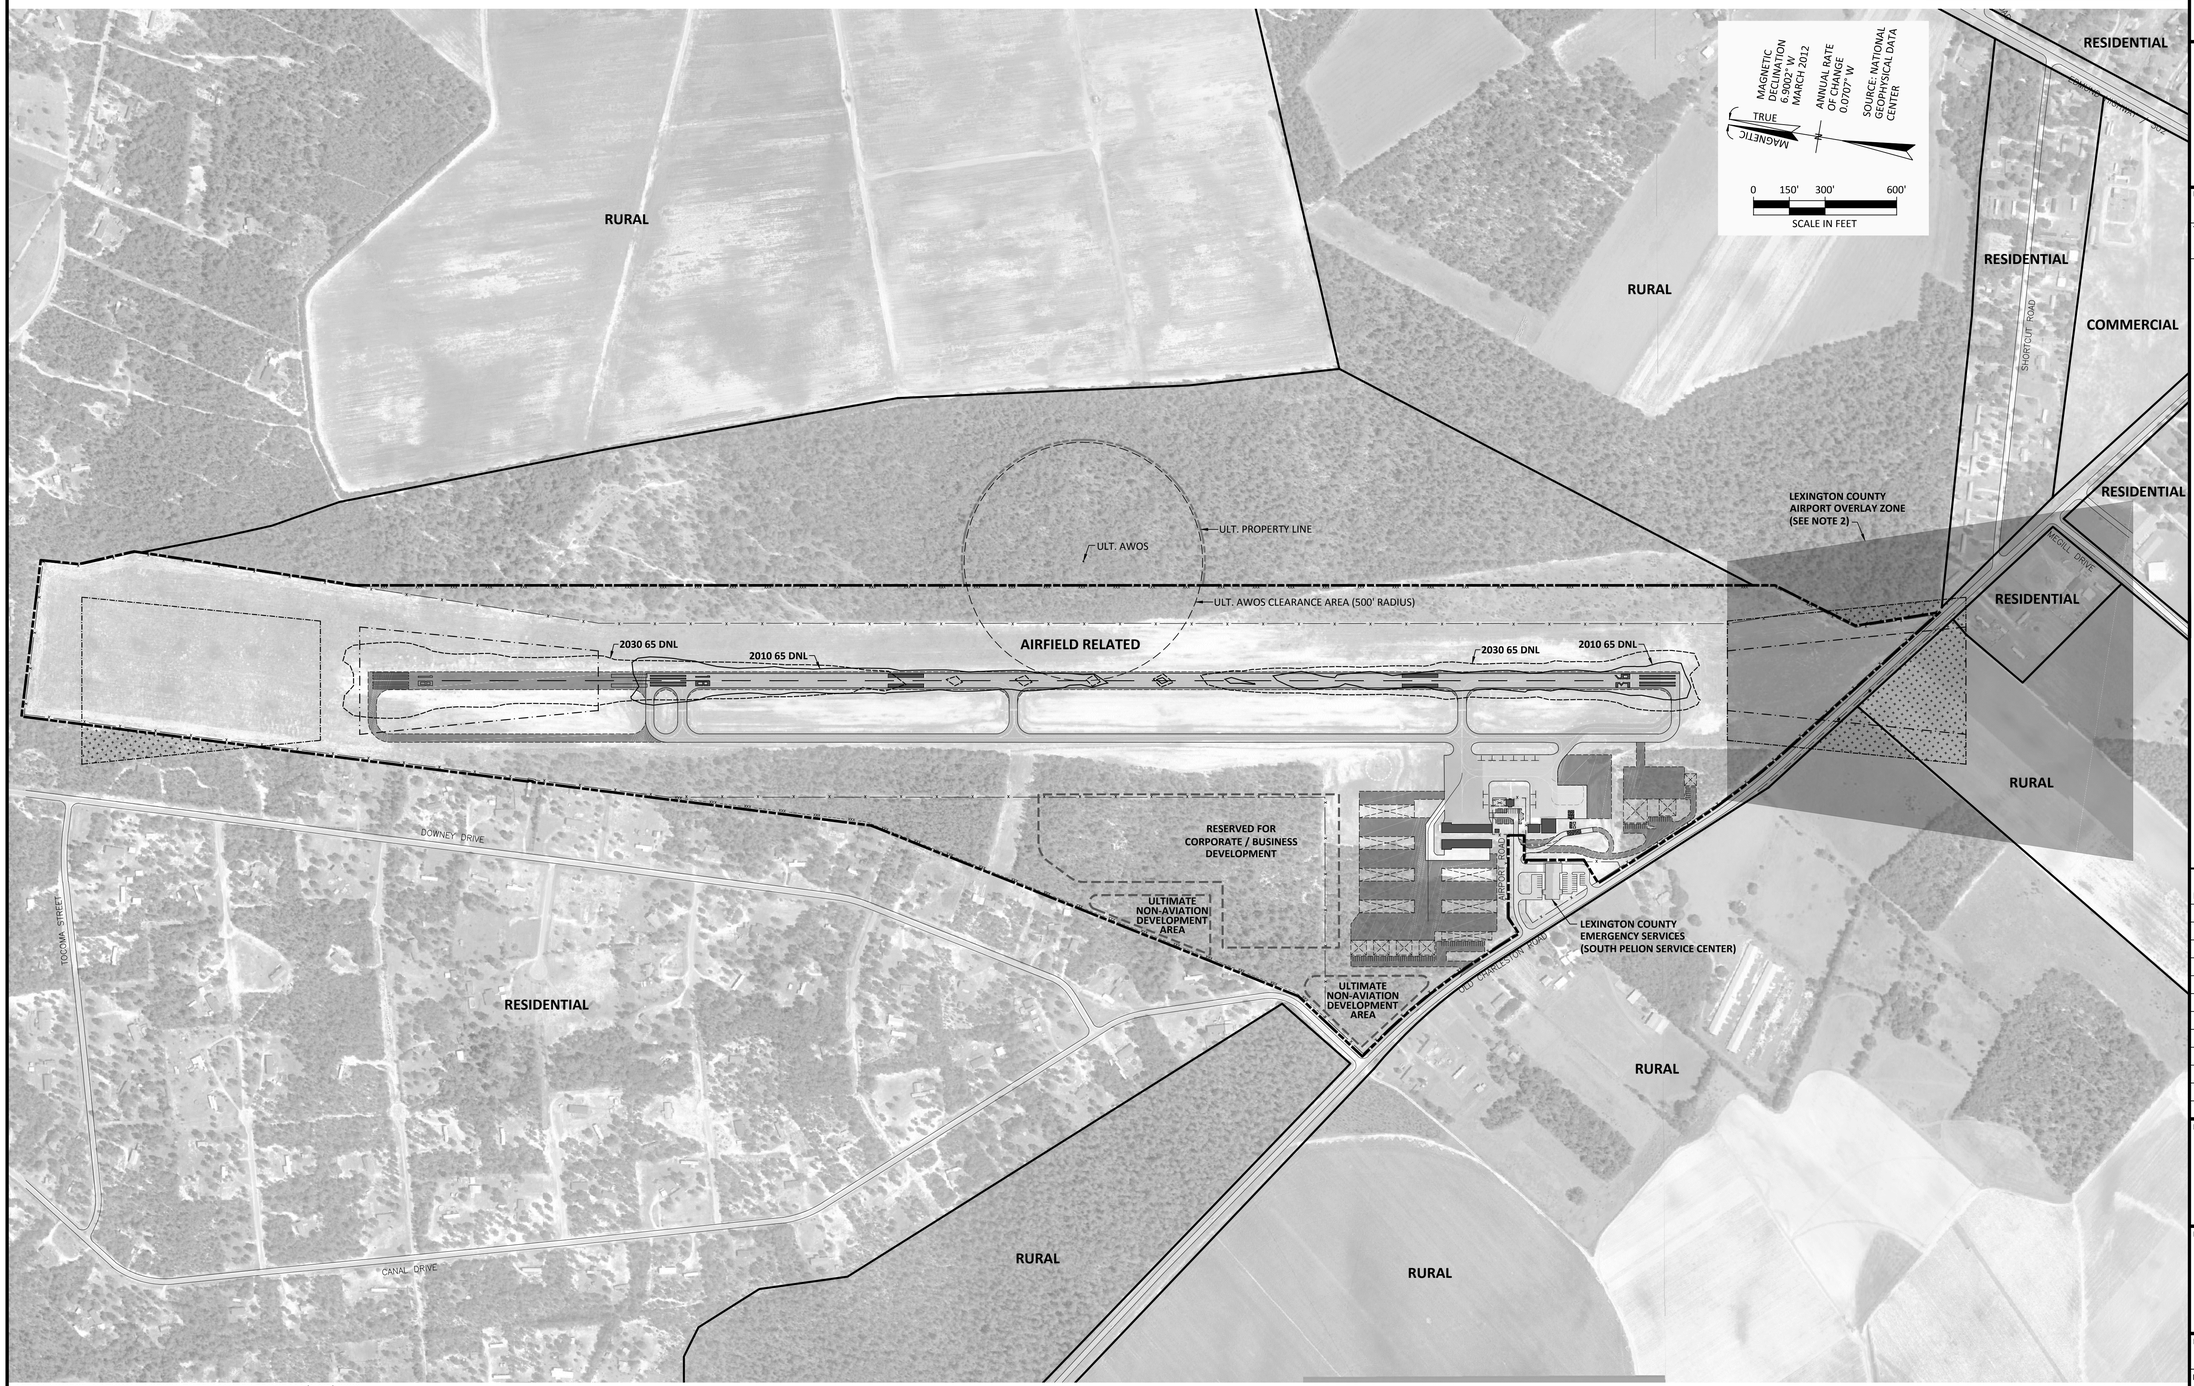

AERIAL SOURCE: NATIONAL AGRICULTURE IMAGERY PROGRAM (NAIP) 2009.

LEXINGTON COUNTY AIRPORT AT PELION

Pelion, South Carolina

THE LPA GROUP
AVIATION CONSULTANTS
A UNIT OF MICHAEL BAKER CORPORATION

Designer:	Checked by:
APN	RWO
Technician:	Project Number:
APN	122633

NOTES:

1. BASE MAPPING AND LAND USE DESIGNATIONS WERE OBTAINED FROM APPROVED ALP, DATED 01/28/2005, AND EXISTING LEXINGTON COUNTY GIS/MAPPING ONLINE RESOURCES. .
2. THE LEXINGTON COUNTY AIRPORT DISTRICT INCLUDING OVERLAY ZONES WAS ESTABLISHED IN AUGUST 2009 AS PROVIDED IN ARTICLE 4 OF THE COUNTY'S ZONING ORDINANCE TO BRING IT INTO "COMPLIANCE WITH THE 2003 MASTER PLAN AND TO ADDRESS NEEDED RESTRICTIONS CONCERNING SURROUNDING PROPERTY". (ZONING TEXT AMENDMENT # T09-04).
3. THERE ARE NO PUBLIC FACILITIES WITHIN THE ILLUSTRATED AREA.

REVISIONS

No.	Description	Date	By

Project Name:

AIRPORT LAYOUT PLAN UPDATE

Drawing Name:

LAND USE DRAWING

FAA A.I.P. Project Number: 3-45-0067-013-2011

Date:	Division:
JUNE 2012	PLANNING
Scale: (24x36)	Drawing Number:
1"=300'	8

Y:\Planning\6.0 - Lexington County Airport Pelion\ALP Update - November 2011-122633\Drawings\ALP Set\08-04\Land Use.dwg Modified: May 31, 2012 - 3:02pm Plotted: Jun 14, 2012 - 2:50pm APNzarkiewych