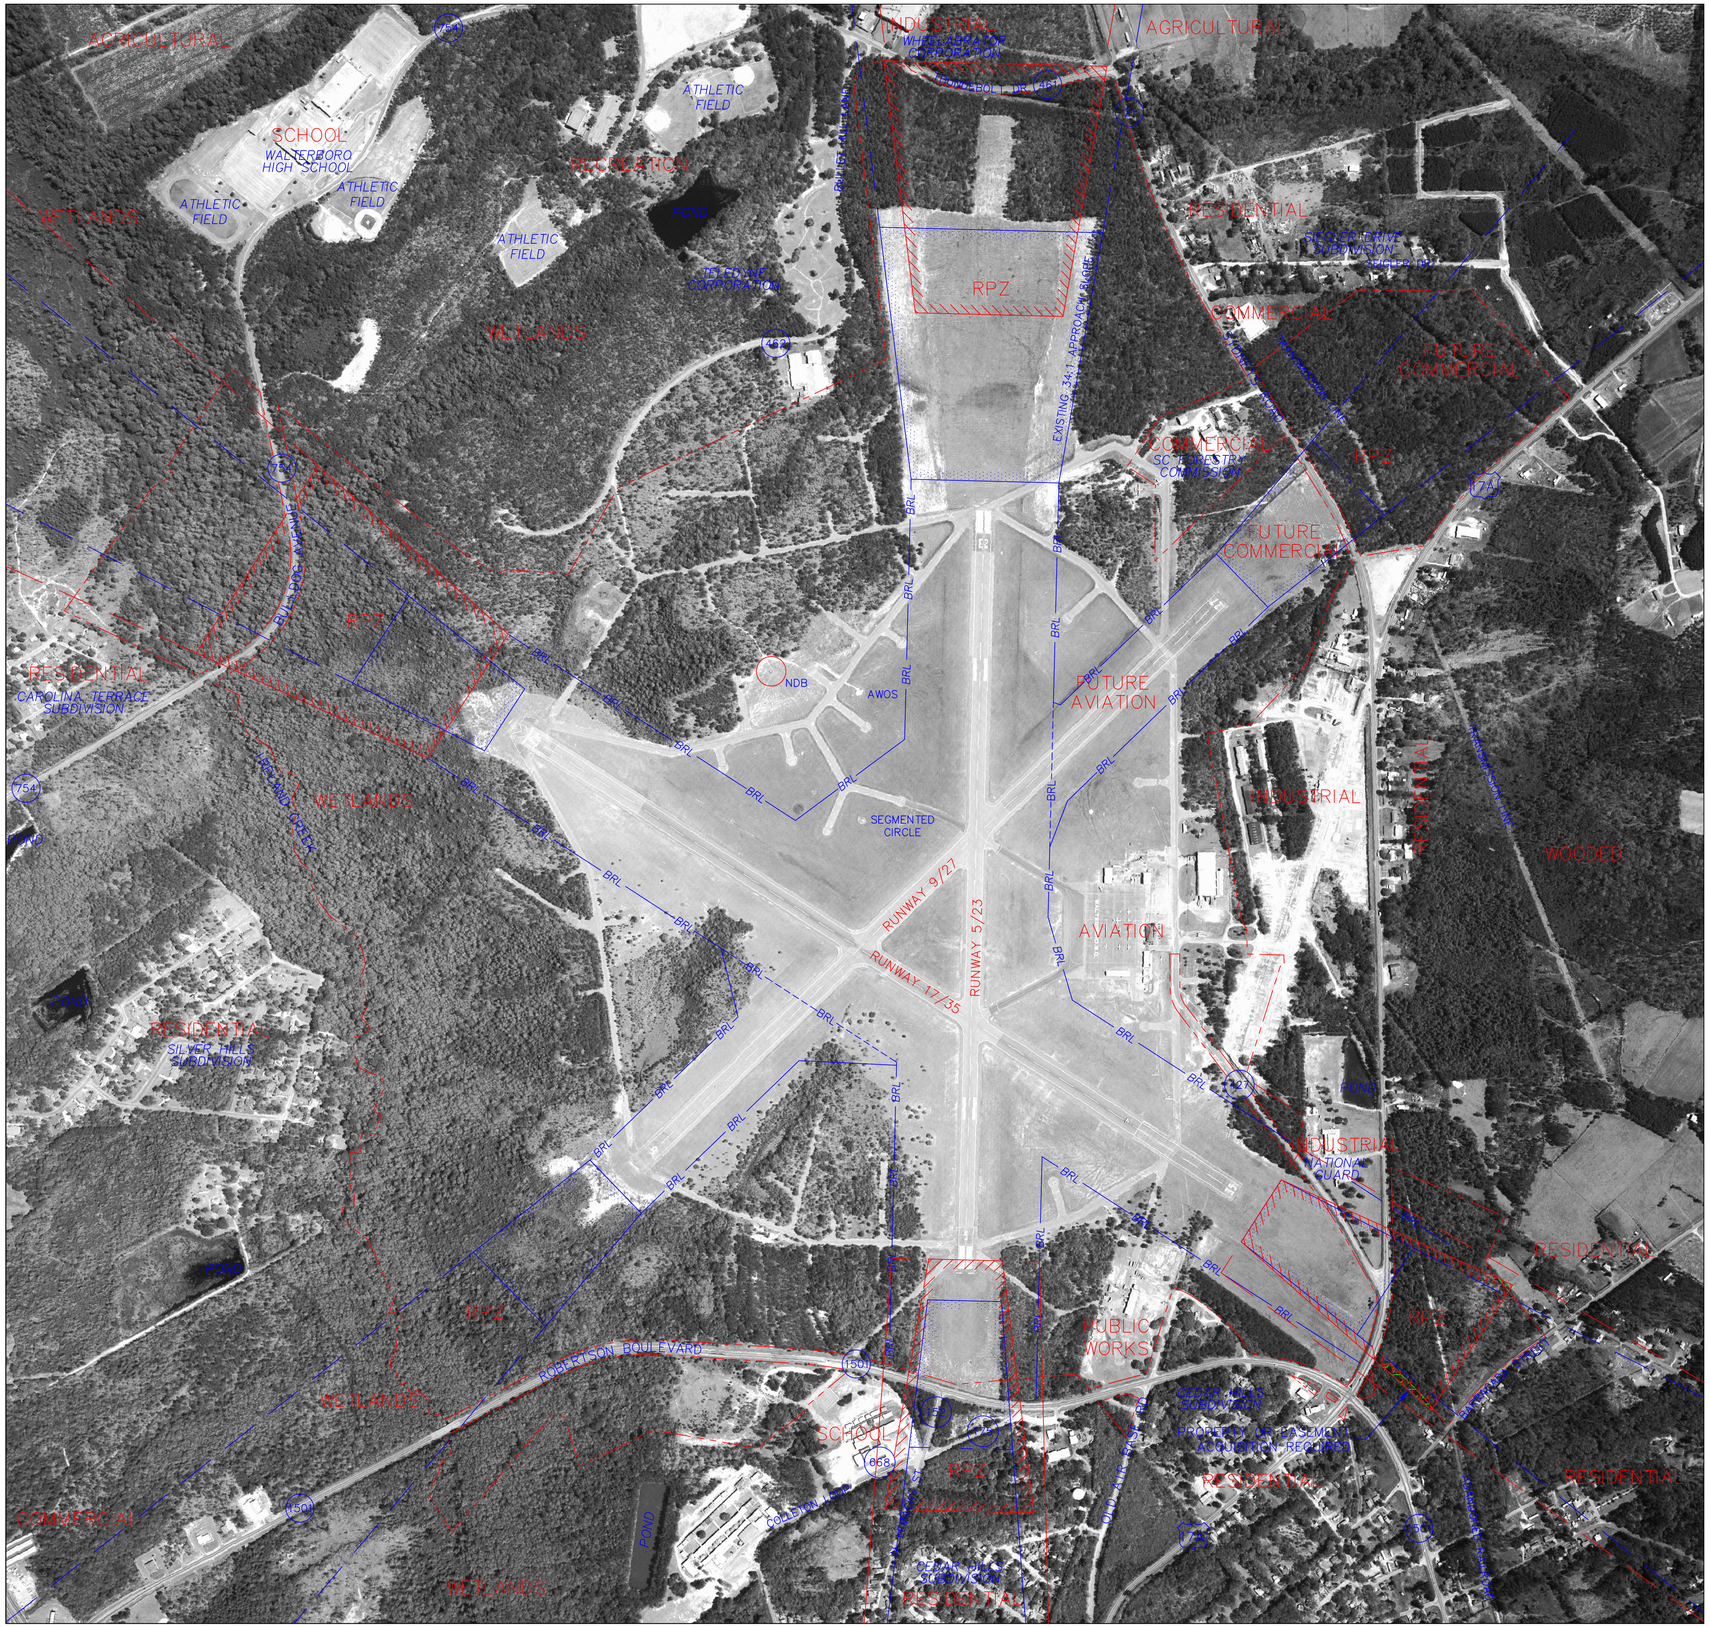

LEGEND

- EXISTING AIRPORT PROPERTY LINE
- BRL — BUILDING RESTRICTION LINE
- APPROXIMATE WETLAND LIMIT
- RVZ — LIMITS OF RUNWAY VISIBILITY ZONE
- EXISTING FAR PART 77 APPROACH
- ULTIMATE FAR PART 77 APPROACH
- EXISTING RPZ
- ULTIMATE RPZ

5°41'W
TRUE
MAGNETIC 1998

NOTES

1) WETLAND AREAS SHOWN ARE APPROXIMATE, BASED ON AERIAL PHOTOGRAPHY AND OTHER MAP INFORMATION, AND ARE PROVIDED ONLY FOR GENERAL LAND USE PLANNING PURPOSES. NO WETLAND DELINEATIONS HAVE BEEN PERFORMED.

1998

500 0 500 1000
FEET
CONTOUR INTERVAL = 5 FEET
HORIZONTAL DATUM = NAD 1983
VERTICAL DATUM = NGVD 1988

NO.	REVISIONS	BY	APP.	DATE

Walterboro-Colleton County
AIRPORT COMMISSION

WALTERBORO MUNICIPAL AIRPORT

LAND USE PLAN

PEARSON Engineering
PLANNERS ENGINEERS SURVEYORS
WEST COLUMBIA, SOUTH CAROLINA

DATE: MAY 1998 | SCALE: 1" = 500' | SHEET: 8 OF 8