EXISTING PROPERTY & EASEMENTS				
TRACT #	DATE OF ACQUISITION	FEDERAL AID #	OWNERSHIP TYPE	ACREAGE
1	1945	FEDERAL SURPLUS	FEE SIMPLE	665.8
2	1945	FEDERAL SURPLUS	FEE SIMPLE	216.8
E	MARCH 6, 2003	N/A	EASEMENT	69.5

FUTURE PROPERTY ACQUISITIONS				
TRACT #	PARCEL #	OWNER NAME	PROPERTY INTEREST	ACREAGE
P-1	157-00-01-007	EJ BRYANT LOGGING CO INC	FEE SIMPLE	5.2
P-2	138-00-01-019	ONEAL DOYLE W & CYNTHIA A	FEE SIMPLE	2.7
P-3	138-00-01-018	ONEAL DOYLE W	FEE SIMPLE	6.9
P-4	138-00-01-017	ONEAL DOYLE W	FEE SIMPLE	36.8
			FUTURE PROPERTY TOTAL	51.6
E-1	156-00-01-008	COUNTY OF DARLINGTON	EASEMENT	3.8

PROPERTY & EASEMENT TOTALS	
	ACREAGE
EXISTING PROPERTY	882.6
FUTURE PROPERTY	51.6
FUTURE PROPERTY TOTAL	934.2
EXISTING EASEMENT	69.5
FUTURE EASEMENT	3.8
FUTURE EASEMENT TOTAL	73.3

* ACREAGES ESTIMATED BASED ON PARCEL INFORMATION FROM DARLINGTON COUNTY ASSESSOR'S OFFICE.

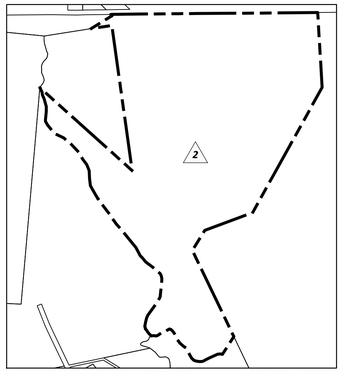

DETAIL A SCALE: 1" = 1,000'

LEGEND		
DESCRIPTION	EXISTING	FUTURE
PROPERTY LINE		
BUILDINGS		
PAVEMENT		
RUNWAY MARKINGS		
RSA	RSA	RSA
ROFA	ROFA	ROFA
NAVAIDS / LIGHTING		
FENCE	x x	xxx xxx
PARCEL LINES		
EASEMENT AREA		

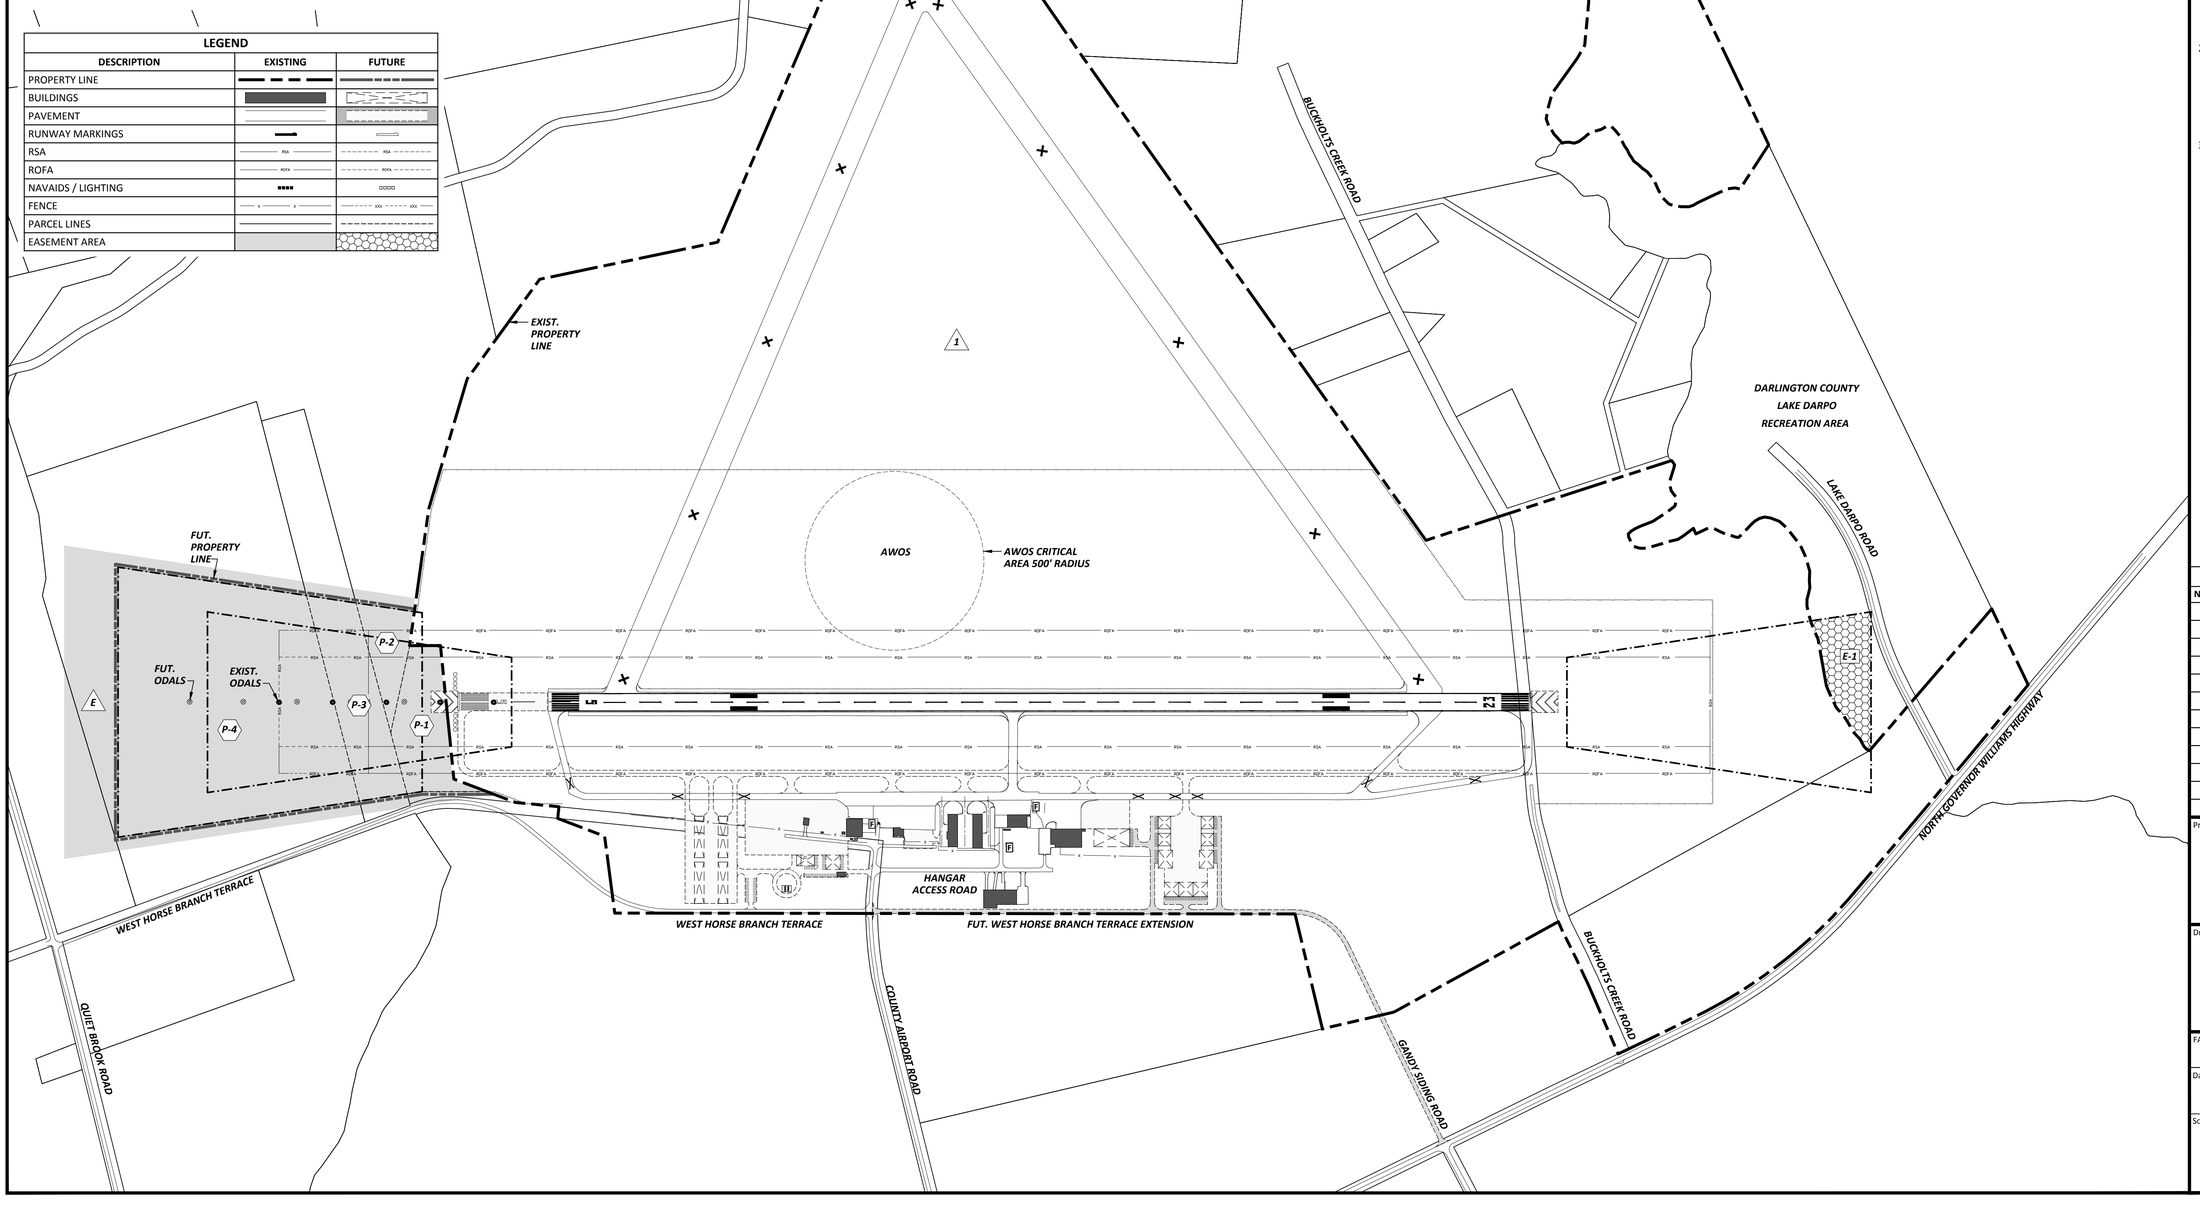

DARLINGTON COUNTY JETPORT
Darlington, South Carolina

THE LPA GROUP
AVIATION CONSULTANTS
A UNIT OF MICHAEL BAKER CORPORATION

Designer:	Checked by:
APN	MJK
Technician: APN	Project Number: 121477

NOTES:

1. THIS IS NOT A SURVEYED DOCUMENT. IT IS FOR PLANNING PURPOSES ONLY. A FIELD SURVEY IS RECOMMENDED BEFORE ANY NEW CONSTRUCTION IS STARTED.
2. BECAUSE NO KNOWN SURVEY OF THE PROPERTY HAS BEEN CONDUCTED SINCE 1942, THE PROPERTY LINE FROM THE DARLINGTON COUNTY ASSESSOR'S OFFICE IS SHOWN ON THIS SHEET. CONSEQUENTLY, AN UPDATED SURVEY OF THE AIRPORT PROPERTY MAY BE NEEDED TO DETERMINE ACTUAL LAND HOLDINGS AND FUTURE ACQUISITION / EASEMENT REQUIREMENTS.
3. BASE MAPPING SOURCE: WOOLPERT, INC. SEPTEMBER 7, 2010.

REVISIONS			
NO.	DESCRIPTION	DATE	BY

Project Name:
AIRPORT LAYOUT PLAN UPDATE

Drawing Name:
PROPERTY MAP DRAWING

FAA AIP Project Number: 3-45-0021-008-2008

Date:	Division:
JANUARY 2012	PLANNING
Scale: (24X36) 1" = 400'	Drawing Number: 9

Y:\Planning\LDG - Darlington Jetport\ALP Update\2009 ALP\Drawings\09-Property Map.dwg Modified: Jan 30, 2012 - 4:37pm Plotted: Jan 30, 2012 - 4:37pm APNlazarkewych