CURVE TABLE					
CURVE	RADIUS	LENGTH	CH BEARING	CH LENGTH	DELTA
C1	1041.40'	799.04'	S 29°13'53" W	779.58'	43°57'41"
C2	2987.00'	188.48'	S 05°06'47" W	188.45'	3°36'21"
C3	400.04'	612.26'	N 17°34'05" W	554.23'	87°47'27"
C4	637.07'	343.55'	S 62°38'31" W	339.40'	30°53'51"
C5	3602.06'	196.56'	N 52°51'31" E	196.53'	3°44'52"
C6	769.00'	371.09'	N 68°51'12" E	367.50'	27°38'56"
C7	1947.36'	753.32'	S 62°12'45" W	748.83'	22°10'13"
C8	1944.75'	430.28'	N 59°26'58" E	429.41'	12°40'37"
C9	1915.50'	376.80'	N 81°58'09" E	376.19'	11°16'14"
C10	1915.50'	367.05'	S 86°54'21" E	366.49'	10°58'40"
C11	681.52'	317.31'	S 63°51'18" W	314.40'	26°41'32"
C12	178.26'	96.50'	S 60°50'57" W	95.38'	31°02'51"
C13	884.13'	201.64'	S 51°46'51" W	201.22'	12°55'17"
C14	563.70'	194.68'	S 68°38'03" W	193.71'	19°47'15"
C15	12520.24'	770.62'	S 40°02'47" W	770.50'	3°31'36"
C16	812.50'	620.30'	N 65°39'31" W	605.34'	43°44'31"
C17	755.47'	239.74'	S 04°33'34" E	238.74'	18°10'53"
C18	1463.41'	773.51'	S 89°00'18" E	764.54'	30°17'54"
C19	687.50'	490.15'	S 64°12'43" E	479.84'	40°50'56"
C20	1055.36'	441.61'	S 89°02'55" W	438.40'	23°58'31"
C21	163.00'	47.88'	N 09°29'22" E	47.70'	16°49'44"
C22	233.00'	121.32'	N 01°59'16" E	119.90'	29°49'58"
C23	406.51'	72.68'	S 01°42'16" W	72.58'	10°14'36"
C24	930.4'	693.6'	S 81°34'20" E	677.4'	42°42'51"
C25	1857.6'	290.1'	N 58°24'10" E	289.8'	8°58'54"
C26	156.00'	13.81'	S 13°52'39" W	13.81'	5°04'26"
C27	244.00'	229.31'	S 10°30'31" E	220.96'	53°50'43"
C28	156.00'	62.90'	N 27°45'12" E	62.52'	23°05'56"
C29	880.52'	32.55'	N 44°40'16" W	32.55'	2°07'04"
C30	1055.36'	249.63'	N 52°19'51" W	249.05'	13°33'09"

LINE TABLE							
LINE	BEARING	LENGTH	LINE	BEARING	LENGTH	LINE	BEARING	LENGTH
L1	S 58°39'24" E	119.40'	L63	N 12°58'38" W	275.00'	L123	N 00°54'31" E	122.05'
L2	S 58°39'54" W	170.92'	L64	S 78°41'38" W	291.11'	L124	N 00°54'31" E	75.53'
L3	S 02°58'41" W	116.19'	L65	S 78°41'38" W	68.92'	L125	N 12°53'43" W	87.18'
L4	S 02°32'16" E	176.18'	L66	N 12°58'38" W	246.33'	L126	N 77°03'23" E	494.34'
L5	S 38°50'17" E	17.70'	L67	N 77°07'26" E	49.21'	L127	S 17°10'21" E	84.63'
L6	N38°50'17" W	24.70'	L68	N 77°07'26" E	171.27'	L128	S 77°02'47" W	240.05'
L7	S 38°50'17" E	55.06'	L69	N 12°58'38" W	326.36'	L129	S 77°03'33" W	56.90'
L8	S 51°09'35" W	123.46'	L70	S 75°37'36" W	239.76'	L130	N 12°59'12" W	151.78'
L9	N 12°58'46" W	51.81'	L71	N 12°58'38" W	253.03'	L131	N 77°04'53" E	297.09'
L10	N 12°45'15" W	99.86'	L72	N 77°02'15" E	230.84'	L132	S 12°59'05" E	151.61'
L11	N 47°55'25" E	259.10'	L73	N 77°02'15" E	302.16'	L133	S 84°39'19" W	43.24'
L12	S 12°45'58" E	30.96'	L74	N 12°56'50" W	365.09'	L134	N 12°46'37" W	217.00'
L13	S 12°45'58" E	337.41'	L75	S 77°03'37" W	50.00'	L135	S 77°00'06" W	246.19'
L14	S 43°31'03" W	29.87'	L76	S 12°56'50" E	15.37'	L136	S 40°19'46" E	85.10'
L15	N 26°38'38" W	10.72'	L77	S 77°03'30" W	302.12'	L137	S 66°04'02" W	418.19'
L16	N 61°24'45" W	102.32'	L78	N 12°56'30" W	489.87'	L138	N 46°57'07" E	327.99'
L17	S 76°03'26" W	236.15'	L79	N 77°02'02" E	42.72'	L139	S 41°58'48" E	65.00'
L18	N 58°10'13" W	57.41'	L80	N 13°05'04" W	290.12'	L140	N 46°57'07" E	36.51'
L19	N 51°09'43" E	68.79'	L81	N 77°02'55" E	316.38'	L141	N 48°00'22" E	55.81'
L20	S 38°50'17" E	15.00'	L82	N 12°55'50" W	718.60'	L142	N 41°58'48" W	65.00'
L21	N 51°09'43" E	501.00'	L83	N 76°22'24" W	86.21'	L143	N 48°00'22" E	666.72'
L22	S 35°01'28" E	15.03'	L84	N 76°06'29" W	108.71'	L144	S 41°59'38" E	60.00'
L23	N 51°09'43" E	130.00'	L85	N 23°09'07" W	167.41'	L145	N 48°00'22" E	42.47'
L24	S 38°50'17" E	10.00'	L86	N 21°31'14" E	20.09'	L146	S 48°12'58" W	57.44'
L25	N 51°09'43" E	145.00'	L87	N 21°55'21" E	179.81'	L147	N 41°47'04" W	60.00'
L26	S 38°50'17" E	10.00'	L88	N 21°41'31" E	62.12'	L148	S 48°12'58" W	62.27'
L27	S 58°39'24" E	225.00'	L89	N 12°45'52" W	205.56'	L149	N 47°59'26" E	796.07'
L28	N 47°45'12" E	54.48'	L90	N 79°34'24" E	276.67'	L150	S 42°00'34" E	58.00'
L29	N 65°20'04" E	51.57'	L91	N 68°22'51" W	18.02'	L151	N 47°59'26" E	34.08'
L30	N 82°46'41" E	31.94'	L92	S 21°38'22" W	40.97'	L152	N 21°58'58" E	92.00'
L31	S 07°13'19" E	42.87'	L93	S 37°02'17" W	239.02'	L153	S 36°46'00" W	90.71'
L32	S 51°08'38" W	1021.74'	L94	N 68°26'46" W	186.06'	L154	S 30°03'43" W	106.29'
L33	N 12°45'56" W	76.83'	L95	N 86°47'25" W	25.72'	L155	S 04°13'18" E	63.53'
L34	S 12°45'51" E	82.02'	L96	S 10°23'46" E	123.33'	L156	S 12°41'17" W	174.64'
L35	N 51°13'26" E	305.29'	L97	S 85°18'11" W	486.40'	L157	S 06°49'11" W	148.64'
L36	S 82°06'00" E	197.79'	L98	N 50°53'11" W	83.62'	L158	S 14°13'23" W	115.72'
L37	S 10°55'41" W	319.40'	L99	N 00°28'59" W	146.42'	L159	S 68°05'42" E	296.74'
L38	S 12°39'21" E	250.74'	L100	N 52°26'28" W	79.91'	L160	S 16°24'48" W	111.34'
L39	S 46°22'21" E	178.70'	L101	S 77°02'55" W	63.72'	L161	S 37°25'50" E	114.00'

LINE TABLE								
LINE	BEARING	LENGTH	LINE	BEARING	LENGTH	LINE	BEARING	LENGTH
L162	N 84°44'05" E	119.24'	L184	S 87°09'38" W	146.94'	L206	N 41°58'48" E	150.00'
L163	N 12°45'58" W	180.70'	L185	S 87°11'17" W	89.04'	L207	N 41°58'48" E	150.00'
L164	S 12°31'25" E	410.22'	L186	S 87°09'38" W	17.52'	L208	S 75°03'38" W	53.11'
L165	S 12°31'25" E	262.16'	L187	S 87°11'17" W	196.94'	L209	S 75°03'38" W	16.16'
L166	S 12°31'25" E	180.00'	L188	N 12°45'58" W	180.00'	L210	N 12°56'50" W	180.00'
L167	S 12°31'25" E	180.00'	L189	N 12°45'58" W	180.00'	L211	N 12°56'50" W	180.00'
L168	S 12°31'25" E	180.00'	L190	N 12°45'58" W	180.00'	L212	N 12°56'50" W	180.00'
L169	S 12°31'25" E	180.00'	L191	N 12°45'58" W	180.00'	L213	N 12°56'50" W	180.00'
L170	S 12°31'25" E	180.00'	L192	N 12°45'58" W	180.00'	L214	N 12°56'50" W	180.00'
L171	S 12°31'25" E	180.00'	L193	N 12°45'58" W	180.00'	L215	N 12°56'50" W	180.00'
L172	S 12°31'25" E	180.00'	L194	N 12°45'58" W	180.00'	L216	N 12°56'50" W	180.00'
L173	S 12°31'25" E	180.00'	L195	N 12°45'58" W	180.00'	L217	N 12°56'50" W	180.00'
L174	S 12°31'25" E	180.00'	L196	N 12°45'58" W	180.00'	L218	N 12°56'50" W	180.00'
L175	S 12°31'25" E	180.00'	L197	N 12°45'58" W	180.00'	L219	N 12°56'50" W	180.00'
L176	S 12°31'25" E	180.00'	L198	N 12°45'58" W	180.00'	L220	N 12°56'50" W	180.00'
L177	S 12°31'25" E	180.00'	L199	N 12°45'58" W	180.00'	L221	N 12°56'50" W	180.00'
L178	S 12°31'25" E	180.00'	L200	N 12°45'58" W	180.00'	L222	N 12°56'50" W	180.00'
L179	S 12°31'25" E	180.00'	L201	N 12°45'58" W	180.00'	L223	N 12°56'50" W	180.00'
L180	S 12°31'25" E	180.00'	L202	N 12°45'58" W	180.00'	L224	N 12°56'50" W	180.00'
L181	S 12°31'25" E	180.00'	L203	N 12°45'58" W	180.00'	L225	N 12°56'50" W	180.00'
L182	S 12°31'25" E	180.00'	L204	N 12°45'58" W	180.00'	L226	N 12°56'50" W	180.00'
L183	S 12°31'25" E	180.00'	L205	N 12°45'58" W	180.00'	L227	N 12°56'50" W	180.00'

NOTES:
1) PIN NO. VARIOUS
2) THE AREA IS LOCATED IN FLOOD ZONE X (AREA OUTSIDE 500 YEAR FLOOD PLAIN) AS SHOWN ON PANEL NO. 45051C 0683 H & 45051C 0686 H DATED AUGUST 23, 1999-NATIONAL FLOOD INSURANCE PROGRAM FLOOD INSURANCE RATE MAP.
3) THIS SURVEY IS NOT CONFORMED BY THIS OFFICE.
4) THIS SURVEY IS VALID ONLY IF THE PRINT OF SAME HAS THE ORIGINAL SIGNATURE AND EMBOSSED SEAL OF THE SURVEYOR.
5) THERE ARE EXTENSIVE IMPROVEMENTS LOCATED ON THIS PROPERTY THAT ARE NOT SHOWN ON THIS SURVEY.
6) ALL BEARINGS ARE BASED ON THE NAD83 CAROLINA STATE PLANE COORDINATE SYSTEM, US SURVEY FOOT. ALL DISTANCES SHOWN ARE HORIZONTAL DISTANCES NOT GRID DISTANCES.
7) THIS PROPERTY IS SUBJECT TO ALL EASEMENTS, CONDITIONS OR RESTRICTIONS OF RECORD.
8) THIS PROPERTY IS SUBJECT TO CONDITIONS SET FORTH IN D.B. 2719, PG. 942.
9) THIS EXHIBIT "A" DOES NOT CONSTITUTE A BOUNDARY SURVEY. NOR IS IT INTENDED TO BE A BOUNDARY SURVEY. OBJECTS ON THIS SHEET WERE SELECTED AND ARRANGED TO ACCOMPANY THE LAND SURVEYOR'S PLAT TO MEET 3-81 STANDARDS FOR AN FAA AIRPORT LAYOUT PLAN EXHIBIT "A" SHEET.
10) ALL FEE SIMPLE PARCELS EXCEPT PARCEL 45 ARE PUBLIC LAND TRANSFERS. PARCEL 45 ACQUIRED CASH.; BY AUTHORITY. NO FAA OR STATE GRANT NUMBERS ARE ASSOCIATED WITH THE PURCHASE OF ANY PARCEL.

LEGEND
- CONC. MONUMENT FOUND
- IRON REBAR FOUND
- IRON PIPE FOUND (SIZE & TYPE)
- WATER VALVE MARKER
- P.K. NAIL
- EXISTING EASEMENT
- AIRPORT PROPERTY ID
- ADJACENT OWNERS
- PROPERTY LINES ABANDONED SINCE 5/7/2009 EXHIBIT "A"
- PARCELS CREATED SINCE 5/7/2009 EXHIBIT "A"
- PARCELS DISPOSED OF SINCE 5/7/2009 EXHIBIT "A"
- EXCLUDED PARCEL BOUNDARY LINES
- AIRPORT PROPERTY BOUNDARY LINES
- AIRPORT PROPERTY INTERIOR BOUNDARY LINES
- ADJACENT PROPERTY BOUNDARY LINES
- EASEMENT BOUNDARY LINES
- RPZ RUNWAY PROTECTION ZONE
- 35'-BRL BUILDING RESTRICTION LINE
- RSA RUNWAY SAFETY AREA
- OFZ OBSTACLE FREE ZONE
- ROFA RUNWAY OBSTACLE FREE ZONE
- (PACS) PRIMARY AIRPORT CONTROL STATION
- (SACS) SECONDARY AIRPORT CONTROL STATION

0' 530' 1060' 2120'
1:6360
1" = 530'
0' 500' 1000' 2000'

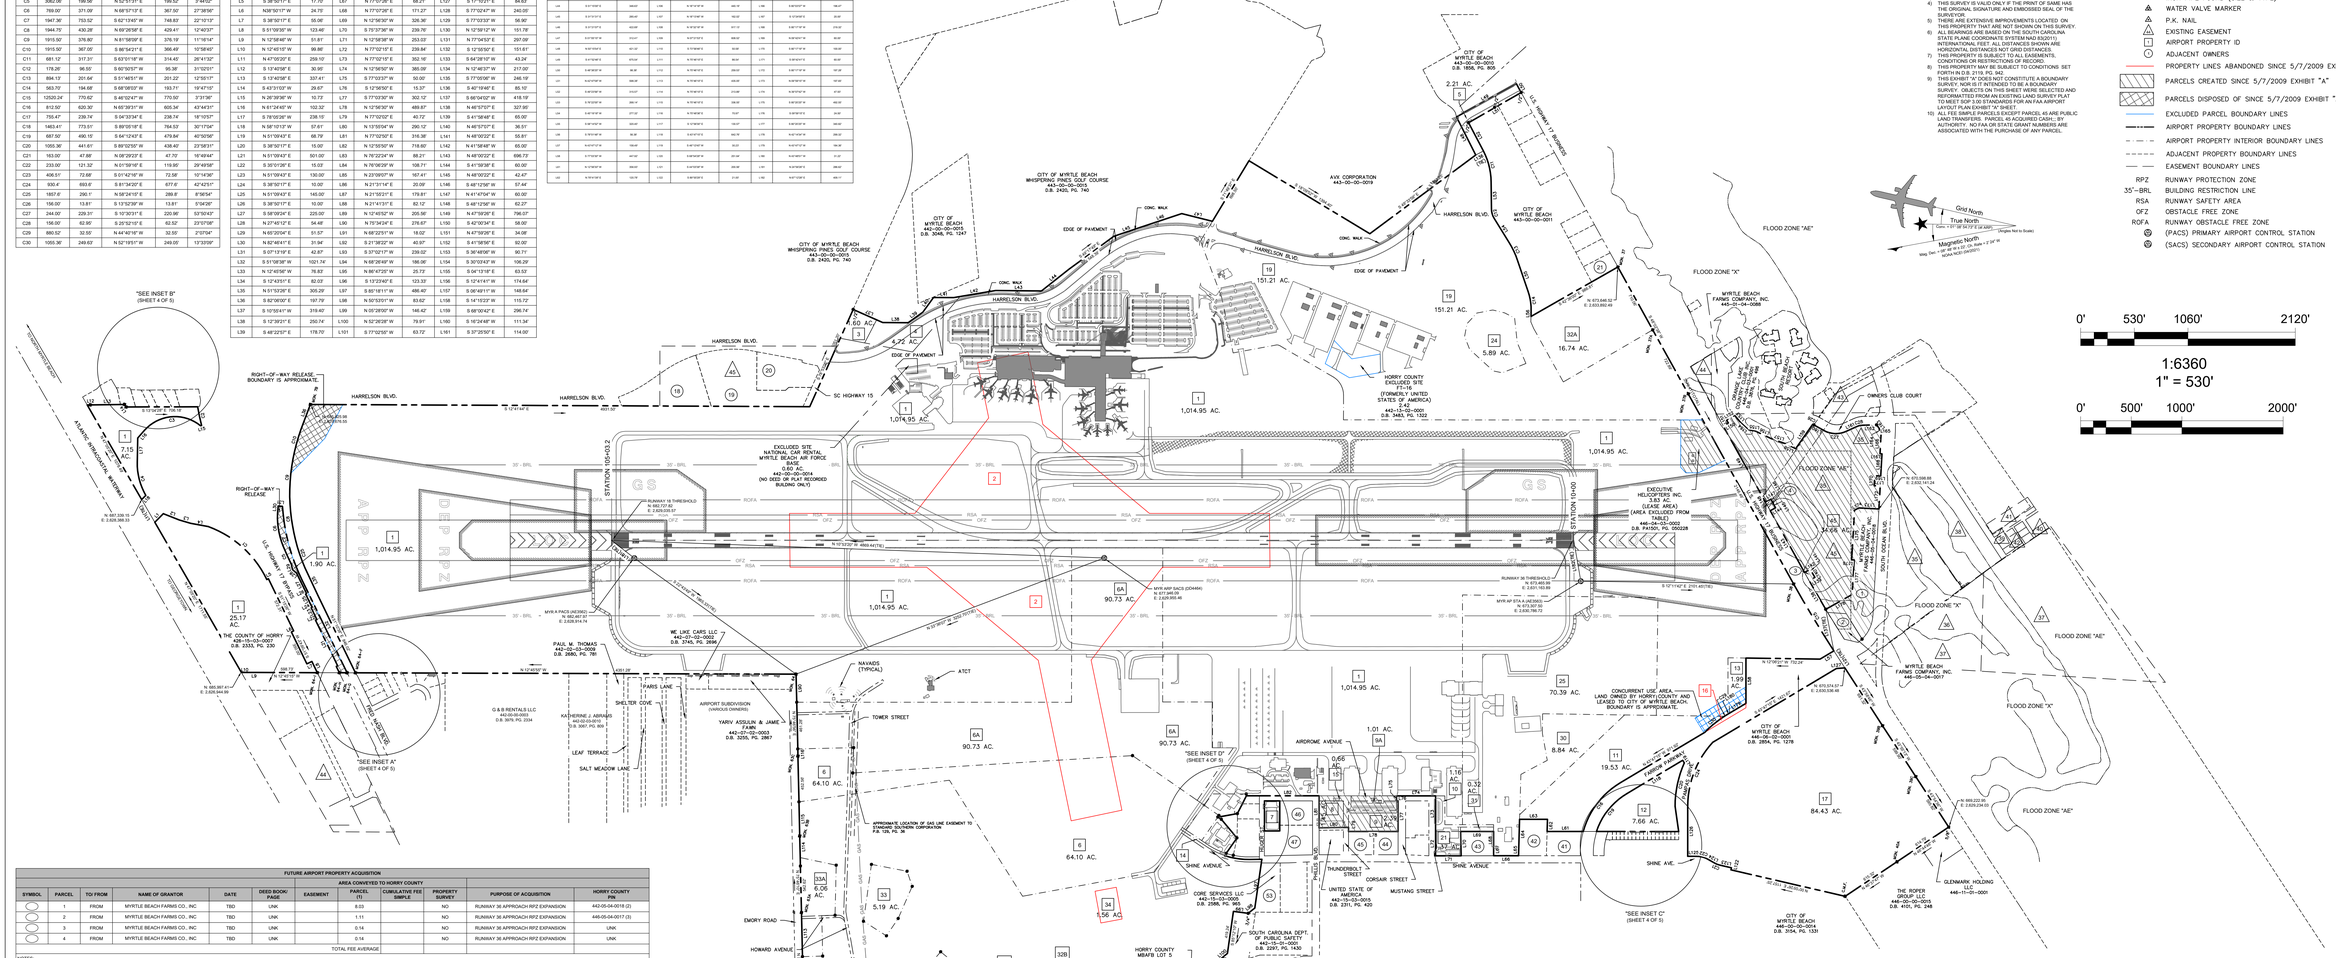

FUTURE AIRPORT PROPERTY ACQUISITION											
						AREA CONVEYED TO HORRY COUNTY					
SYMBOL	PARCEL	TO/ FROM	NAME OF GRANTOR	DATE	DEED BOOK/ PAGE	EASEMENT	PARCEL (1)	CUMULATIVE FEE SIMPLE	PROPERTY SURVEY	PURPOSE OF ACQUISITION	HORRY COUNTY PIN
	1	FROM	MYRTLE BEACH FAIRWS CO., INC	TBD	UNK		8.03		NO	RUNWAY 36 APPROACH RPZ EXPANSION	442-05-04-0018 (2)
	2	FROM	MYRTLE BEACH FAIRWS CO., INC	TBD	UNK		1.11		NO	RUNWAY 36 APPROACH RPZ EXPANSION	446-05-04-0017 (3)
	3	FROM	MYRTLE BEACH FAIRWS CO., INC	TBD	UNK		0.14		NO	RUNWAY 36 APPROACH RPZ EXPANSION	UNK
	4	FROM	MYRTLE BEACH FAIRWS CO., INC	TBD	UNK		0.14		NO	RUNWAY 36 APPROACH RPZ EXPANSION	UNK
							TOTAL FEE AVERAGE				

NOTES:
(1) ALL PARCEL AREAS ARE ESTIMATED FROM THE SOURCE PROPERTY DRAWINGS
(2) APPROXIMATELY 0.78 AC. OF THIS PARCEL WILL BE SET ASIDE AS OPEN SPACE TO EXTEND PROTECTION FOR THE RWY 36 RPZ
(3) APPROXIMATELY 0.46 AC. OF THIS PARCEL WILL BE SET ASIDE AS OPEN SPACE TO EXTEND PROTECTION FOR THE RWY 36 RPZ

AIRPORT PROPERTY											
						AREA CONVEYED TO HORRY COUNTY					
SYMBOL	PARCEL	TO/ FROM	NAME OF GRANTOR	DATE	DEED BOOK/ PAGE	EASEMENT	PARCEL	CUMULATIVE FEE SIMPLE	PROPERTY SURVEY	REMARKS	HORRY COUNTY PIN	FUNDING SOURCE
	1	FROM	UNITED STATES OF AMERICA	6/17/2003	2608/193	YES	1049.17		YES	SURVEY OF LOT 31 PHASE V MYRTLE BEACH AIR FORCE BASE SUBDIVISION 1275.454 AC., PB 187, PG 52	442-00-00-0013	SURPLUS PROPERTY
	2	FROM	UNITED STATES OF AMERICA	6/17/2003	2608/193		112.38	0.00	YES	SURVEY OF LOT 31 PHASE V MYRTLE BEACH AIR FORCE BASE SUBDIVISION 1275.454 AC., PB 187, PG 52	442-00-00-0013 (1)	SURPLUS PROPERTY
	3	FROM	UNITED STATES OF AMERICA	6/17/2003	2608/193		1.60	1050.77	YES	SURVEY OF LOT 31 PHASE V MYRTLE BEACH AIR FORCE BASE SUBDIVISION 1275.454 AC., PB 187, PG 52	442-00-00-0013	SURPLUS PROPERTY
	4	FROM	UNITED STATES OF AMERICA	6/17/2003	2608/193		4.72	1055.49	YES	SURVEY OF LOT 31 PHASE V MYRTLE BEACH AIR FORCE BASE SUBDIVISION 1275.454 AC., PB 187, PG 52	442-00-00-0013	SURPLUS PROPERTY
	5	FROM	SOUTH CAROLINA PUBLIC SERVICE AUTHORITY	9/18/1996	1889/459		2.21	1057.70	YES	BOUNDARY SURVEY OF PROPOSED CONVEYANCE OF 68.17 ACRES TO SANTEE COOPER FROM U.S. AIR FORCE KNOWN AS PHASE 1A (TRACT B) PB 134, PG 25	443-16-03-0004	-
	6	FROM	MYRTLE BEACH AIR FORCE BASE REDEVELOPMENT AUTHORITY	10/31/2001	2422/1124		64.10	1121.80	YES	SURVEY OF A PORTION OF LOT 6, PHASE V MYRTLE BEACH AIR FORCE BASE SUBDIVISION, (BLOCK 1) PB 180, PG 84	442-00-00-0012	GRANTS 3-45-0065-24/30/31
	6A						90.73	1212.53			442-00-00-0019	
	7	FROM	MYRTLE BEACH AIR FORCE BASE REDEVELOPMENT AUTHORITY	10/31/2001	2422/1124		1.03	1213.56	YES	SURVEY OF A PORTION OF LOT 6, PHASE V MYRTLE BEACH AIR FORCE BASE SUBDIVISION, (BLOCK 6) PB 180, PG 84	442-15-02-0001	GRANTS 3-45-0065-24/30/31
	8	FROM	MYRTLE BEACH AIR FORCE BASE REDEVELOPMENT AUTHORITY	10/31/2001	2422/1124		1.45	1215.01	YES	SURVEY OF A PORTION OF LOT 6, PHASE V MYRTLE BEACH AIR FORCE BASE SUBDIVISION, (BLOCK 6) PB 180, PG 84	442-14-04-0003	GRANTS 3-45-0065-24/30/31
	9	FROM	MYRTLE BEACH AIR FORCE BASE REDEVELOPMENT AUTHORITY	10/31/2001	2422/1124		2.39	1217.40	YES	SURVEY OF A PORTION OF LOT 6, PHASE V MYRTLE BEACH AIR FORCE BASE SUBDIVISION, (BLOCK 5A) PB 180, PG 84	442-14-04-0001	GRANTS 3-45-0065-24/30/31
	9A						1.01	1218.41			442-14-04-0002	N/A
	10	FROM	MYRTLE BEACH AIR FORCE BASE REDEVELOPMENT AUTHORITY	10/31/2001	2422/1124		1.16	1219.57	YES	SURVEY OF A PORTION OF LOT 6, PHASE V MYRTLE BEACH AIR FORCE BASE SUBDIVISION, (BLOCK 10A) PB 180, PG 84	446-03-01-0002	GRANTS 3-45-0065-24/30/31
	11	FROM	MYRTLE BEACH AIR FORCE BASE REDEVELOPMENT AUTHORITY	10/31/2001	2422/1124		19.53	1239.10	YES	SURVEY OF A PORTION OF LOT 6, PHASE V MYRTLE BEACH AIR FORCE BASE SUBDIVISION, (BLOCK 13B) PB 180, PG 84	446-00-00-0008	GRANTS 3-45-0065-24/30/31
	12	FROM	MYRTLE BEACH AIR FORCE BASE REDEVELOPMENT AUTHORITY	10/31/2001	2422/1124		7.66	1246.76	YES	SURVEY OF A PORTION OF LOT 6, PHASE V MYRTLE BEACH AIR FORCE BASE SUBDIVISION, (BLOCK 12C) PB 180, PG 84	446-03-04-0064	GRANTS 3-45-0065-24/30/31
	13	FROM	MYRTLE BEACH AIR FORCE BASE REDEVELOPMENT AUTHORITY	10/31/2001	2422/1124		1.99	1248.75	YES	SURVEY OF A PORTION OF LOT 6, PHASE V MYRTLE BEACH AIR FORCE BASE SUBDIVISION, (BLOCK 16A) PB 180, PG 84	446-06-02-0002	GRANTS 3-45-0065-24/30/31
	14	FROM	MYRTLE BEACH AIR FORCE BASE REDEVELOPMENT AUTHORITY	10/31/2001	2422/1141		0.27	1249.02	YES	SURVEY OF A PORTION OF LOT 6, PHASE V MYRTLE BEACH AIR FORCE BASE SUBDIVISION, (PARCEL A) PB 180, PG 84	PORTION OF 442-00-00-0011	GRANTS 3-45-0065-24/25/26/27/28
	15	FROM	MYRTLE BEACH AIR FORCE BASE REDEVELOPMENT AUTHORITY	10/31/2001	2422/1141		0.66	1249.68	YES	SURVEY OF A PORTION OF LOT 6, PHASE V MYRTLE BEACH AIR FORCE BASE SUBDIVISION, (PARCEL C) PB 180, PG 84	PORTION OF 442-14-04-0003	GRANTS 3-45-0065-24/30/31
	16	FROM	MYRTLE BEACH AIR FORCE BASE REDEVELOPMENT AUTHORITY	10/31/2001	2422/1141		0.33	0.00	YES	SURVEY OF A PORTION OF LOT 6, PHASE V MYRTLE BEACH AIR FORCE BASE SUBDIVISION, (PARCEL D) PB 180, PG 84	NULL PARCEL (2)	-
	17	FROM	SOUTH CAROLINA PUBLIC SERVICE AUTHORITY	11/2/2001	2423/684		84.43	1334.11	YES	PLAT OF 87.69'4 ACRES KNOWN AS PHASE III MYRTLE BEACH AIR FORCE BASE, PB 175, PG 107	446-00-00-0013	GRANTS 3-45-0065-24/25/26/27/28
	18	FROM	SOUTH CAROLINA PUBLIC SERVICE AUTHORITY	11/2/2001	2423/684		54.50	1388.61	YES	MAP SHOWING TRACT 2B COMPOSED OF PHASE IV AND A PORTION OF PHASE II OF THE FORMER MYRTLE BEACH AIR FORCE BASE (WA), PB 180, PG 101	442-00-00-0005	GRANTS 3-45-0065-24/25/26/27/28
	18A						8.37	1396.98			442-00-00-0006	EXISTING LAND USE CONTROL SITE (LANDFILL SWMM) (L DEEDED TO COUNTY)
	19	FROM	UNITED STATES OF AMERICA	7/31/2003	2623/1491		151.21	1548.19	YES	RECOMBINATION PLAT OF PHASE I AND TRACT "B" PHASE I A MYRTLE BEACH AIR FORCE BASE SUBDIVISION, PB 191, PG 27	443-00-00-0012	GRANTS 3-45-0065-24/30/31
	20	FROM	UNITED STATES OF AMERICA	11/26/200 5	2670/142		2.64	1550.83	YES	RECOMBINATION PLAT OF TRACT 2B BEING PHASE II FORMER MYRTLE BEACH AIR FORCE BASE (PARCELS 2 & 3), PB 193, PG 154	PORTION OF 442-00-00-0005	GRANTS 3-45-0065-24/25/26/27/28
	21	FROM	MYRTLE BEACH AIR FORCE BASE REDEVELOPMENT AUTHORITY	1/7/2005	2844/1091		1.37	1552.20	YES	BOUNDARY SURVEY OF LOT 1 BLOCK 10 SOUTHPARK VILLAGE, PB 201, PG 213.	446-02-02-0079	N/A
	22	FROM	UNITED STATES OF AMERICA	11/30/200 5	3015/869		17.33	1569.53	YES	RECOMBINATION PLAT OF TRACT 2B BEING PHASE II FORMER MYRTLE BEACH AIR FORCE BASE (LF-05), PB 193, PG 154	442-00-00-0006	EXISTING LAND USE CONTROL SITE (LANDFILL SWMM) (L DEEDED TO COUNTY)
	23	FROM	UNITED STATES OF AMERICA	11/30/200 5	3015/869		5.54	1575.07	YES	RECOMBINATION PLAT OF TRACT 2B BEING PHASE II FORMER MYRTLE BEACH AIR FORCE BASE (LF-13), PB 193, PG 154	442-16-02-0001	
	24	FROM	UNITED STATES OF AMERICA	11/30/200 5	3015/869		5.89	1580.96	YES	RECOMBINATION PLAT OF PHASE I AND TRACT "B" PHASE I A MYRTLE BEACH AIR FORCE BASE SUBDIVISION (LF-14), PB 191, PG 27	442-13-03-0001	EXISTING LAND USE CONTROL SITE (LANDFILL SWMM) (L
	25	FROM	UNITED STATES OF AMERICA	9/28/2006	3164/1055		70.39	1651.35	YES	SURVEY OF LOT 31 PHASE V MYRTLE BEACH AIR FORCE BASE SUBDIVISION (SD-15), PB 187, PG 52	446-00-00-0007	EXISTING LAND USE CONTROL SITE (BUILDING 324/SWMM) 40), DEEDED TO COUNTY
	26	FROM	UNITED STATES OF AMERICA	10/3/2006	3167/155		1.53	1652.88	YES	FINAL PLAT OF LOT 31 PHASE V MYRTLE BEACH AIR FORCE BASE SUBDIVISION, PB 193, PG 161	442-15-02-0009	-
	27	FROM	UNITED STATES OF AMERICA	10/2/2008	3241/2328		8.95	1661.83	YES	RECOMBINATION PLAT OF TRACT 2B BEING PHASE II FORMER MYRTLE BEACH AIR FORCE BASE (WP-08), PB 193, PG 154	442-16-03-0035	
	28	FROM	UNITED STATES OF AMERICA	10/2/2008	3241/2328		2.68	1664.51	YES	RECOMBINATION PLAT OF TRACT 2B BEING PHASE II FORMER MYRTLE BEACH AIR FORCE BASE (OT-31), PB 193, PG 154	442-10-01-0001	EXISTING LAND USE CONTROL SITE (FIRING-IN BUTTRESS/SWMU 140), DEEDED TO COUNTY
	29	FROM	MYRTLE BEACH AIR FORCE BASE REDEVELOPMENT AUTHORITY	3/8/2007	3246/235		1.29	1665.80	YES	FINAL PLAT OF LOT 6 PHASE V MYRTLE BEACH AIR FORCE BASE SUBDIVISION (CONTAMINATED SITE #6), PB 193, PG 161	442-15-02-0008	PREVIOUS LAND USE CONTROL SITE (BUILDING 505/SWMU 79/80)
	30	FROM	MYRTLE BEACH AIR FORCE BASE REDEVELOPMENT AUTHORITY	3/8/2007	3246/235		8.84	1674.64	YES	FINAL PLAT OF LOT 6 PHASE V MYRTLE BEACH AIR FORCE BASE SUBDIVISION (CONTAMINATED SITE #9), PB 193, PG 161	446-03-03-0001	GRANTS 3-45-0065-24/30/31
	31	FROM	MYRTLE BEACH AIR FORCE BASE REDEVELOPMENT AUTHORITY	3/8/2007	3246/235		0.32	1674.96	YES	FINAL PLAT OF LOT 6 PHASE V MYRTLE BEACH AIR FORCE BASE SUBDIVISION (CONTAMINATED SITE #12), PB 193, PG 161	446-03-01-0003	GRANTS 3-45-0065-24/30/31
	32A	FROM	UNITED STATES OF AMERICA	10/2/2008	3366/1096		16.74	1691.70	YES	RECOMBINATION PLAT OF PHASE I AND TRACT "B" PHASE I A MYRTLE BEACH AIR FORCE BASE SUBDIVISION (LF-32), PB 191, PG 27	442-00-00-0001	EXISTING LAND USE CONTROL SITE (MISSILE DUMP/SWMU 12)
	32B	FROM	UNITED STATES OF AMERICA	11/26/200 5	2670/142		144.34	1836.04	YES	RECOMBINATION PLAT OF TRACT 2B BEING PHASE II FORMER MYRTLE BEACH AIR FORCE BASE (PARCELS 2 & 3), PB 193, PG 154	442-00-00-0011	GRANTS 3-45-0065-24/25/26/27/28
	32C						28.06	1861.10			442-10-01-0002	EXISTING LAND USE CONTROL SITE (FIRE TRAINING AREA 333/SWMU 11), DEEDED TO COUNTY
	33	FROM	UNITED STATES OF AMERICA	10/2/2008	3366/1110		5.19	1869.29	YES	RECOMBINATION PLAT OF TRACT 2B BEING PHASE II FORMER MYRTLE BEACH AIR FORCE BASE (FT-11), PB 193, PG 154		EXISTING LAND USE CONTROL SITE (OLD ENTOMOLOGY SHOP/SWMU 141), DEEDED TO COUNTY
	33A						6.06	1875.35			442-07-04-