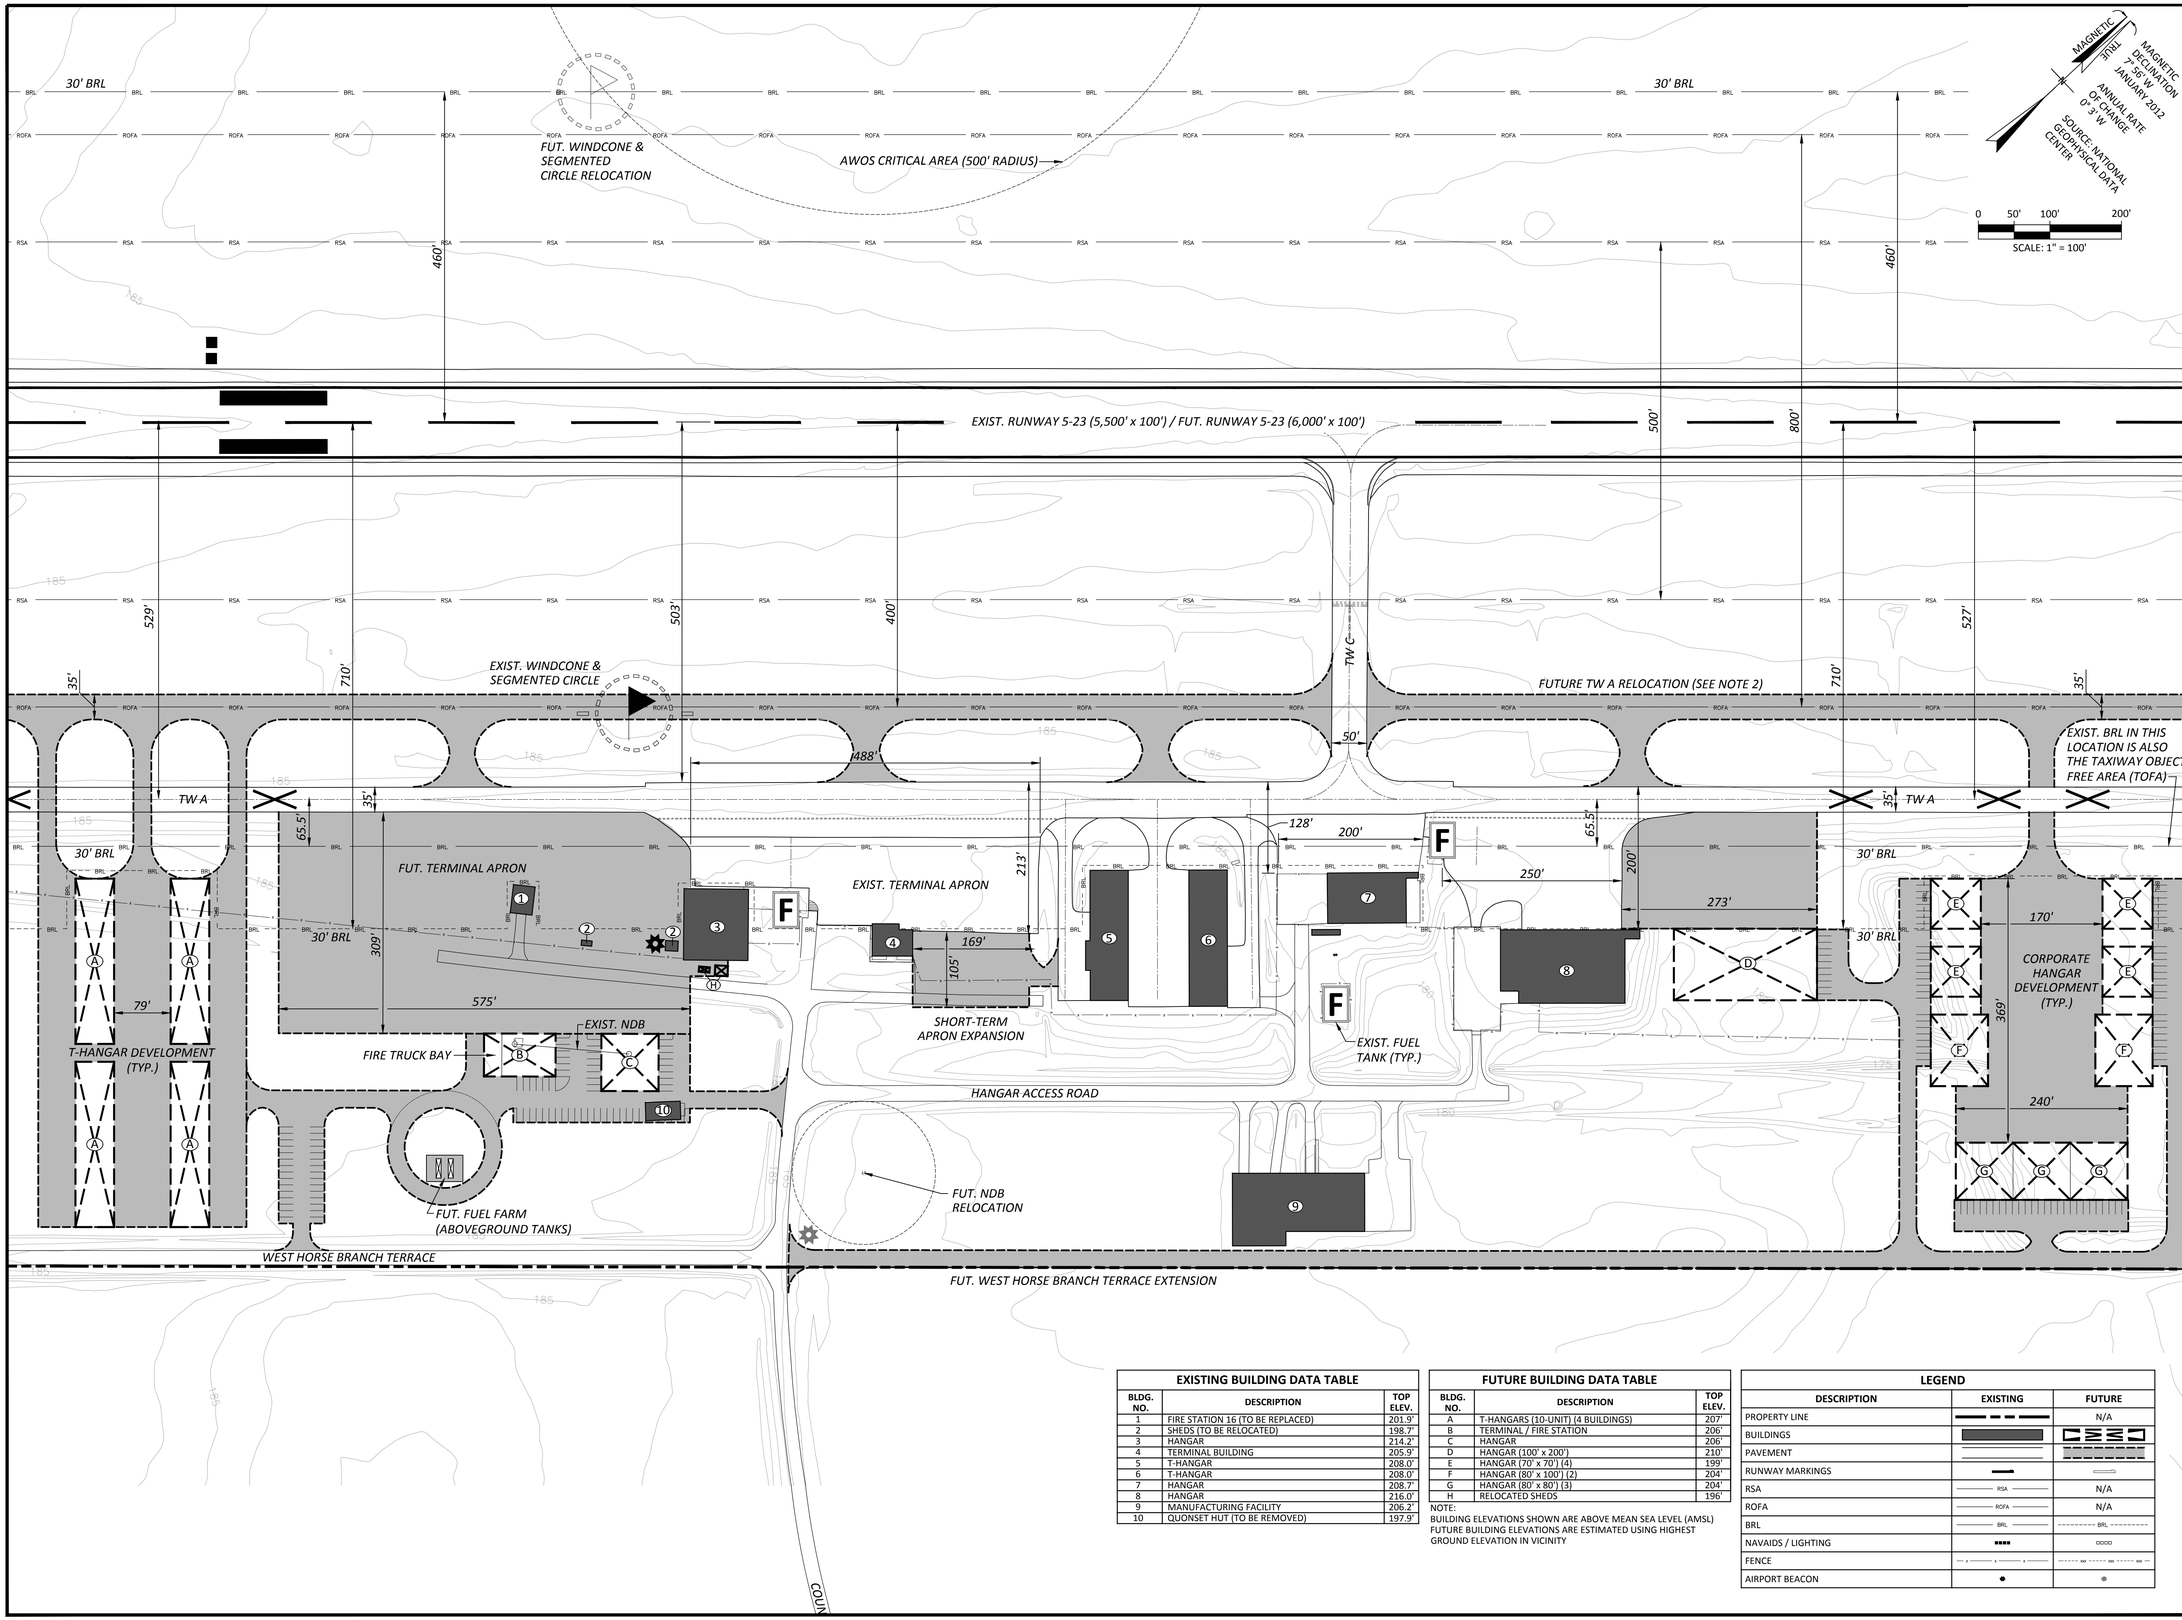

EXISTING BUILDING DATA TABLE		
BLDG. NO.	DESCRIPTION	TOP ELEV.
1	FIRE STATION 16 (TO BE REPLACED)	201.9'
2	SHEDS (TO BE RELOCATED)	198.7'
3	HANGAR	214.2'
4	TERMINAL BUILDING	205.9'
5	T-HANGAR	208.0'
6	T-HANGAR	208.0'
7	HANGAR	208.7'
8	HANGAR	216.0'
9	MANUFACTURING FACILITY	206.2'
10	QUONSET HUT (TO BE REMOVED)	197.9'

FUTURE BUILDING DATA TABLE		
BLDG. NO.	DESCRIPTION	TOP ELEV.
A	T-HANGARS (10-UNIT) (4 BUILDINGS)	207'
B	TERMINAL / FIRE STATION	206'
C	HANGAR	206'
D	HANGAR (100' x 200')	210'
E	HANGAR (70' x 70') (4)	199'
F	HANGAR (80' x 100') (2)	204'
G	HANGAR (80' x 80') (3)	204'
H	RELOCATED SHEDS	196'

NOTE:
BUILDING ELEVATIONS SHOWN ARE ABOVE MEAN SEA LEVEL (AMSL)
FUTURE BUILDING ELEVATIONS ARE ESTIMATED USING HIGHEST GROUND ELEVATION IN VICINITY

LEGEND		
DESCRIPTION	EXISTING	FUTURE
PROPERTY LINE		N/A
BUILDINGS		
PAVEMENT		
RUNWAY MARKINGS		
RSA	RSA	N/A
ROFA	ROFA	N/A
BRL	BRL	BRL
NAVAIDS / LIGHTING		
FENCE		
AIRPORT BEACON		

DARLINGTON COUNTY JETPORT
Darlington, South Carolina

THE LPA GROUP
AVIATION CONSULTANTS
A UNIT OF MICHAEL BAKER CORPORATION

Designer: APN	Checked by: MJK
Technician: APN	Project Number: 121477

NOTES:

1. ALL ELEVATIONS SHOWN ARE ABOVE MEAN SEA LEVEL (AMSL).
2. RELOCATION OF TAXIWAY A IS RECOMMENDED TO CORRECT APRON FRONTAGE ISSUES FOR EXISTING AND FUTURE AIRPORT BUILDINGS. EXISTING TAXIWAY A TO BE CLOSED FOR AIRCRAFT TAXIING FOLLOWING RELOCATION.
3. EXISTING BRL BASED ON TAXIWAY OBJECT FREE AREA (TOFA) OF TAXIWAY A OR TRANSITIONAL SURFACE ELEVATION OF 30'. FUTURE BRL BASED ON TRANSITIONAL SURFACE ELEVATION OF 30' OR EXISTING BUILDING SEPARATIONS.
4. BASE MAPPING SOURCE: WOOLPERT, INC. SEPTEMBER 7, 2010.

REVISIONS

NO.	DESCRIPTION	DATE	BY

Project Name:
AIRPORT LAYOUT PLAN UPDATE

Drawing Name:
TERMINAL AREA DRAWING

FAA AIP Project Number: **3-45-0021-008-2008**

Date: JANUARY 2012	Division: PLANNING
Scale: (24X36) 1" = 100'	Drawing Number: 3

Y:\Planning\LDG - Darlington Jetport\ALP Update\2009 ALP\Drawings\03-Terminal Area.dwg Modified: Jan 30, 2012 - 4:16pm Plotted: Jan 30, 2012 - 4:31pm APKazarkewych