BUILDING TABLE

#	DESCRIPTION	SIZE (S.F.)	TOP ELEV.
1	EQUIPMENT SHELTER	480	705.1'
2	8 UNIT T-HANGAR	8,000	714.6'
3	MAINTENANCE HANGAR	5,000	719.1'
4	HANGAR	2,000	–
5	ADMINISTRATIVE/TERMINAL	1,800	713.0'
6	STORAGE	192	–
A	4 UNIT T-HANGAR	5,000	–
B	4 UNIT T-HANGAR	5,500	–
C	10 UNIT T-HANGAR	12,000	–
D	ADMIN./TERMINAL EXPANSION	3,200	–
E	4 UNIT T-HANGAR	5,500	–
F	4 UNIT T-HANGAR	5,500	–
G	4 UNIT T-HANGAR	5,500	–

LEGEND

DESCRIPTION	EXISTING	ULTIMATE
FENCE	X	XX
AIRPORT PAVEMENT		
PROPERTY LINE		
GROUND CONTOURS	710	
TREE LINE		
BUILDINGS		
WATER		
RUNWAY SAFETY AREA	RSA	RSA
RUNWAY OBJECT FREE AREA	ROFA	ROFA
BUILDING RESTRICTION LINE		
TAXIWAY OBJECT FREE AREA		
POWER POLE		
LIGHT POLE	OLP	
MANHOLE	OMH	
CATCH BASIN		
NATIONAL GEODETIC SURVEY MONUMENT		

MAGNETIC DECLINATION
5° 50' WEST (2002)
ANNUAL RATE OF CHANGE
06' WEST

60 0 60 120 180
SCALE IN FEET

STAGING

- STAGE 1 (S-1) 0-5 YEARS
- STAGE 2 (S-2) 6-10 YEARS
- STAGE 3 (S-3) 11-20 YEARS

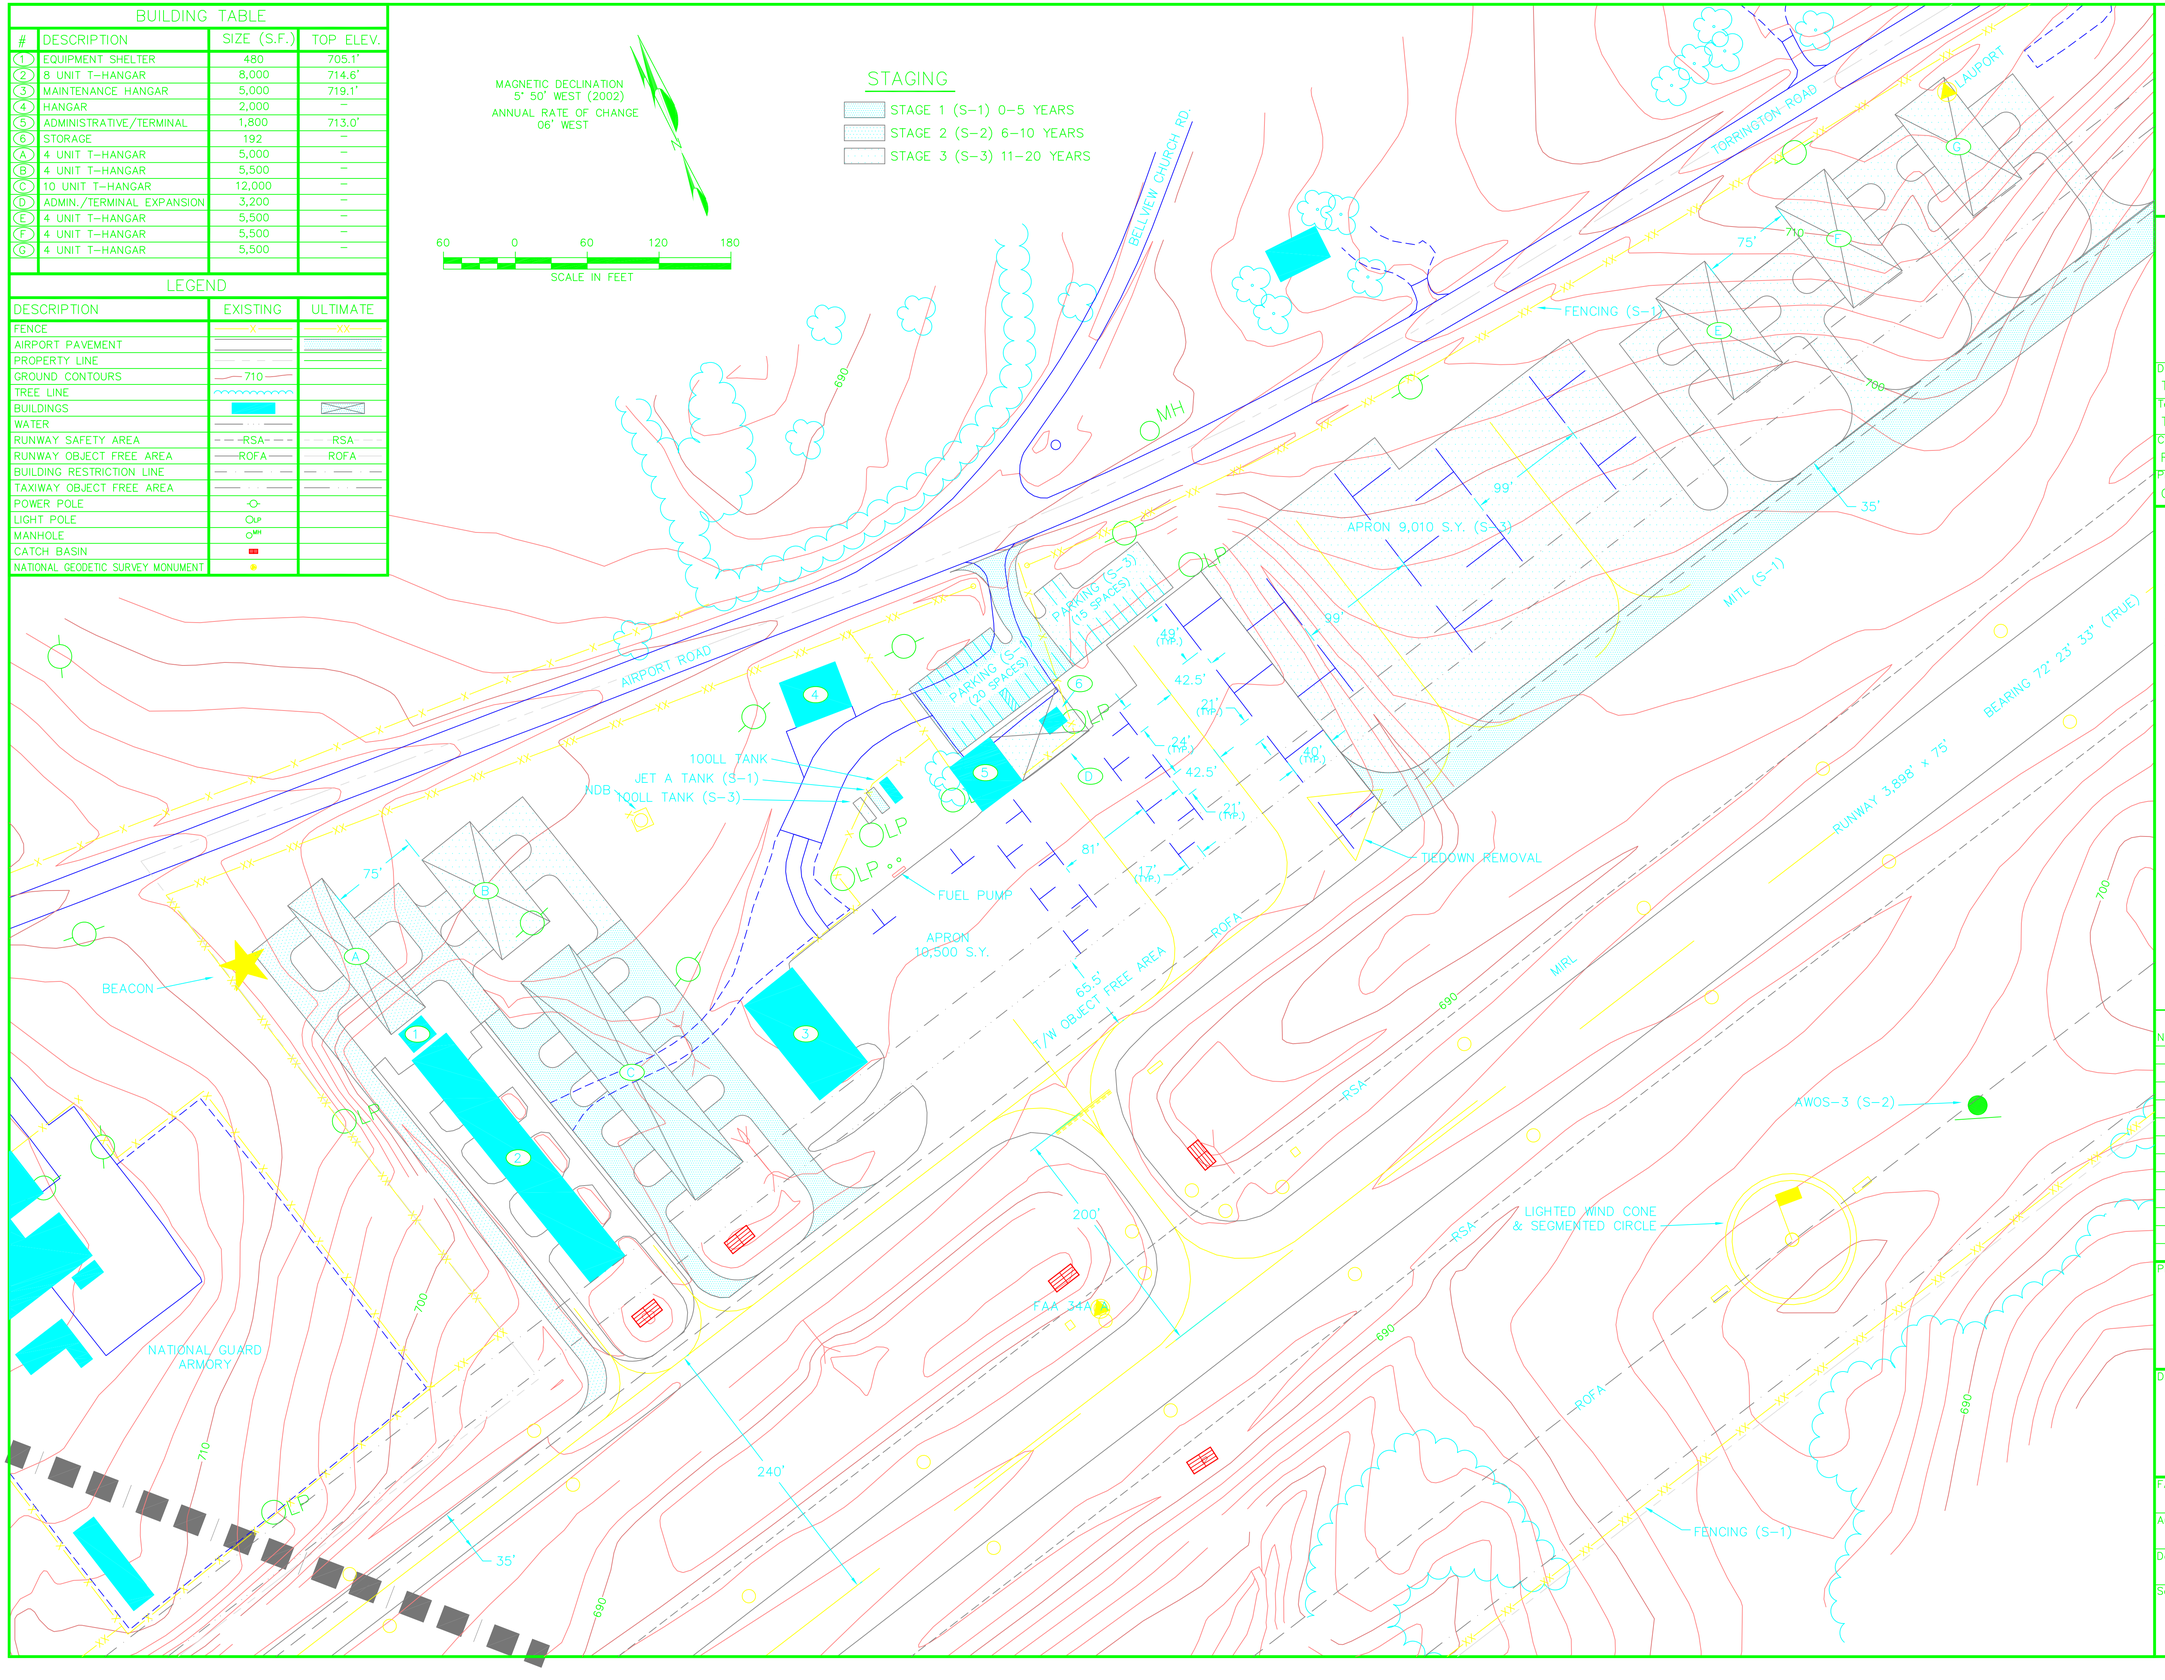

LAURENS COUNTY

LAURENS COUNTY AIRPORT
LAURENS, SOUTH CAROLINA

THE LPA GROUP
TRANSPORTATION CONSULTANTS

ATLANTA, GA ? BATON ROUGE, LA ? CHARLESTON, SC ? CHARLOTTE, NC ? CHICAGO, IL ? COLUMBIA, SC ? GREENSBORO, NC ? JACKSONVILLE, FL ? KNOXVILLE, TN ? MOBILE, AL ? ORLANDO, FL ? RALEIGH, NC ? RICHMOND, VA ? SARASOTA, FL ? TALLAHASSEE, FL ? TAMPA, FL ? WEST PALM B

Designer: TGM	2005
Technician: TGM	
Checked by: RKH	
Project Number: CP434001	

NOTES

1. COORDINATES SHOWN HEREON ARE IN NAD83.
2. ELEVATIONS SHOWN ARE ABOVE MEAN SEA LEVEL (AMSL).
3. SEE EXHIBIT "A" PROPERTY MAP (DRAWING 7) FOR PROPERTY LINE METES AND BOUNDS.
4. HOLDING POSITION MARKINGS FOR RUNWAY/TAXIWAY INTERSECTIONS ARE 200' FROM RUNWAY CENTERLINE AND PERPENDICULAR TO TAXIWAY CENTERLINE.

REVISIONS

No.	Description	Date	By

Project Name:
AIRPORT LAYOUT PLAN UPDATE

Drawing Name:
TERMINAL AREA PLAN

FAA A.I.P. Project Number:

Autocad Drawing Reference:

Date:	Division:
JANUARY 2005	PLANNING
Scale:	Drawing Number:
1" = 60'	3