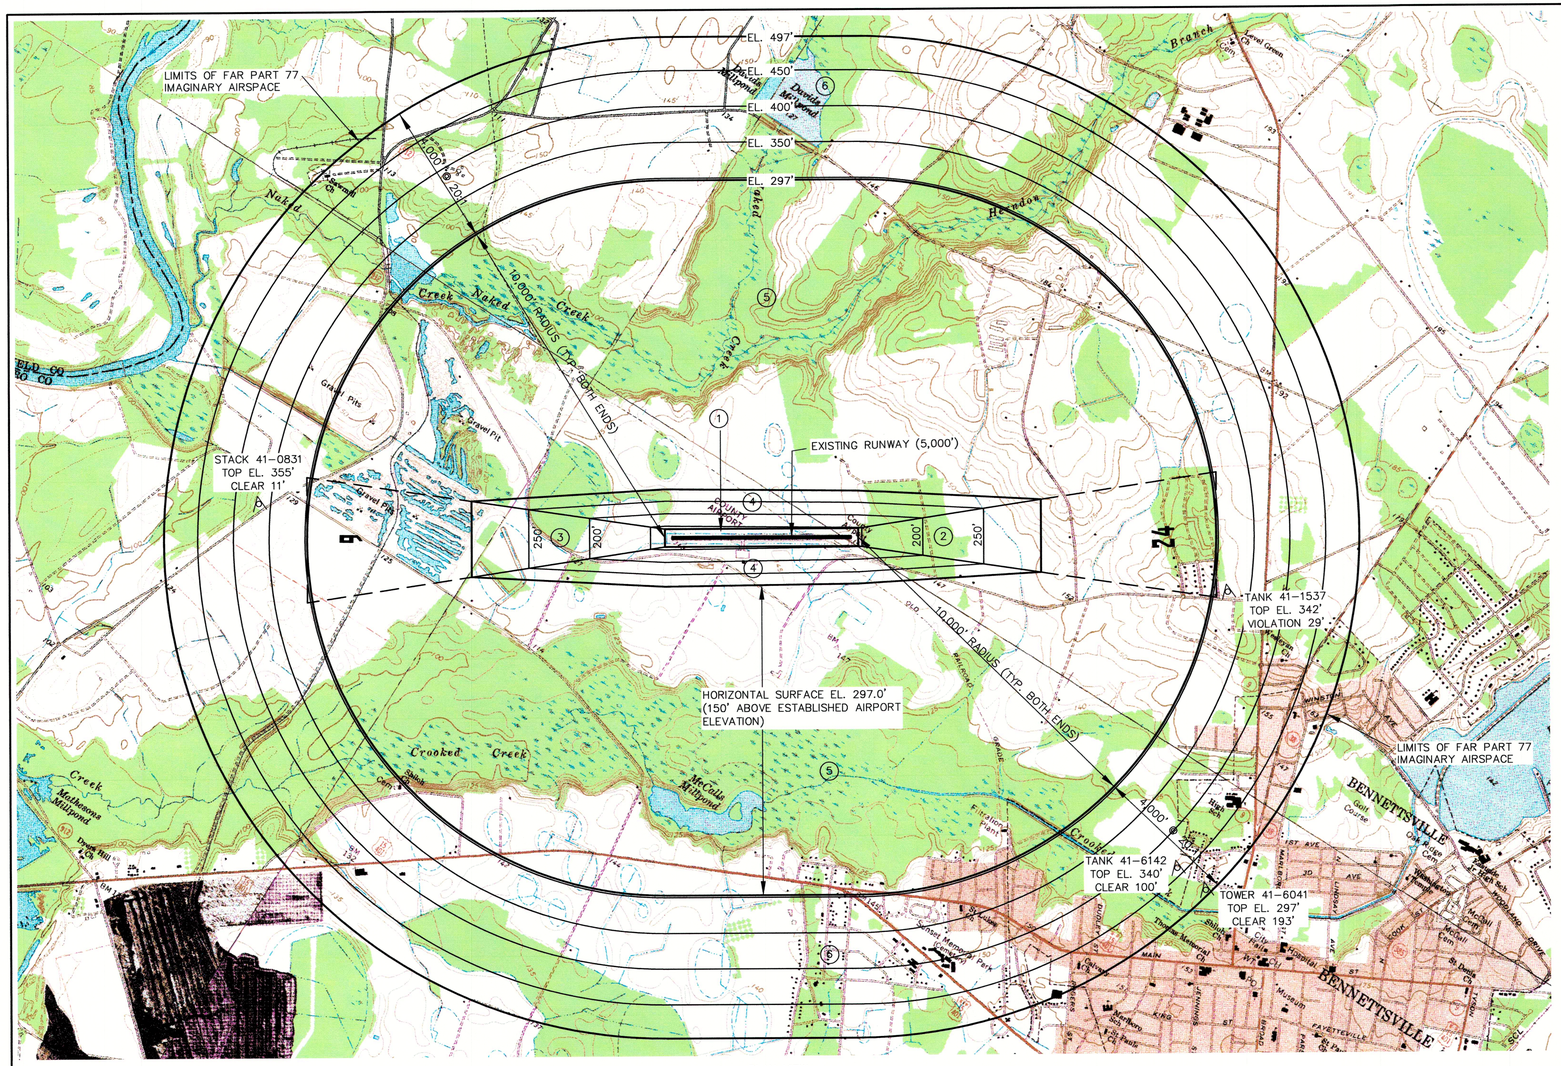
LIMITS OF FAR PART 77 IMAGINARY AIRSPACE
EL. 497'
EL. 450'
EL. 400'
EL. 350'
EL. 297'
10,000' RADIUS (TYP. BOTH ENDS)
EXISTING RUNWAY (5,000')
STACK 41-0831
TOP EL. 355'
CLEAR 11'
TANK 41-1537
TOP EL. 342'
VIOLATION 29'
HORIZONTAL SURFACE EL. 297.0'
(150' ABOVE ESTABLISHED AIRPORT ELEVATION)
TANK 41-6142
TOP EL. 340'
CLEAR 100'
TOWER 41-6041
TOP EL. 297'
CLEAR 193'
LIMITS OF FAR PART 77 IMAGINARY AIRSPACE
BENNETTSVILLE
Naked Creek
Crooked Creek
Gravel Pits
Gravel Pit
Branch
Herndon
Dukes Hill
Church
Cem.
Sch.
Mill
Millpond
Golf Course
Cemetery
Park
Museum
