
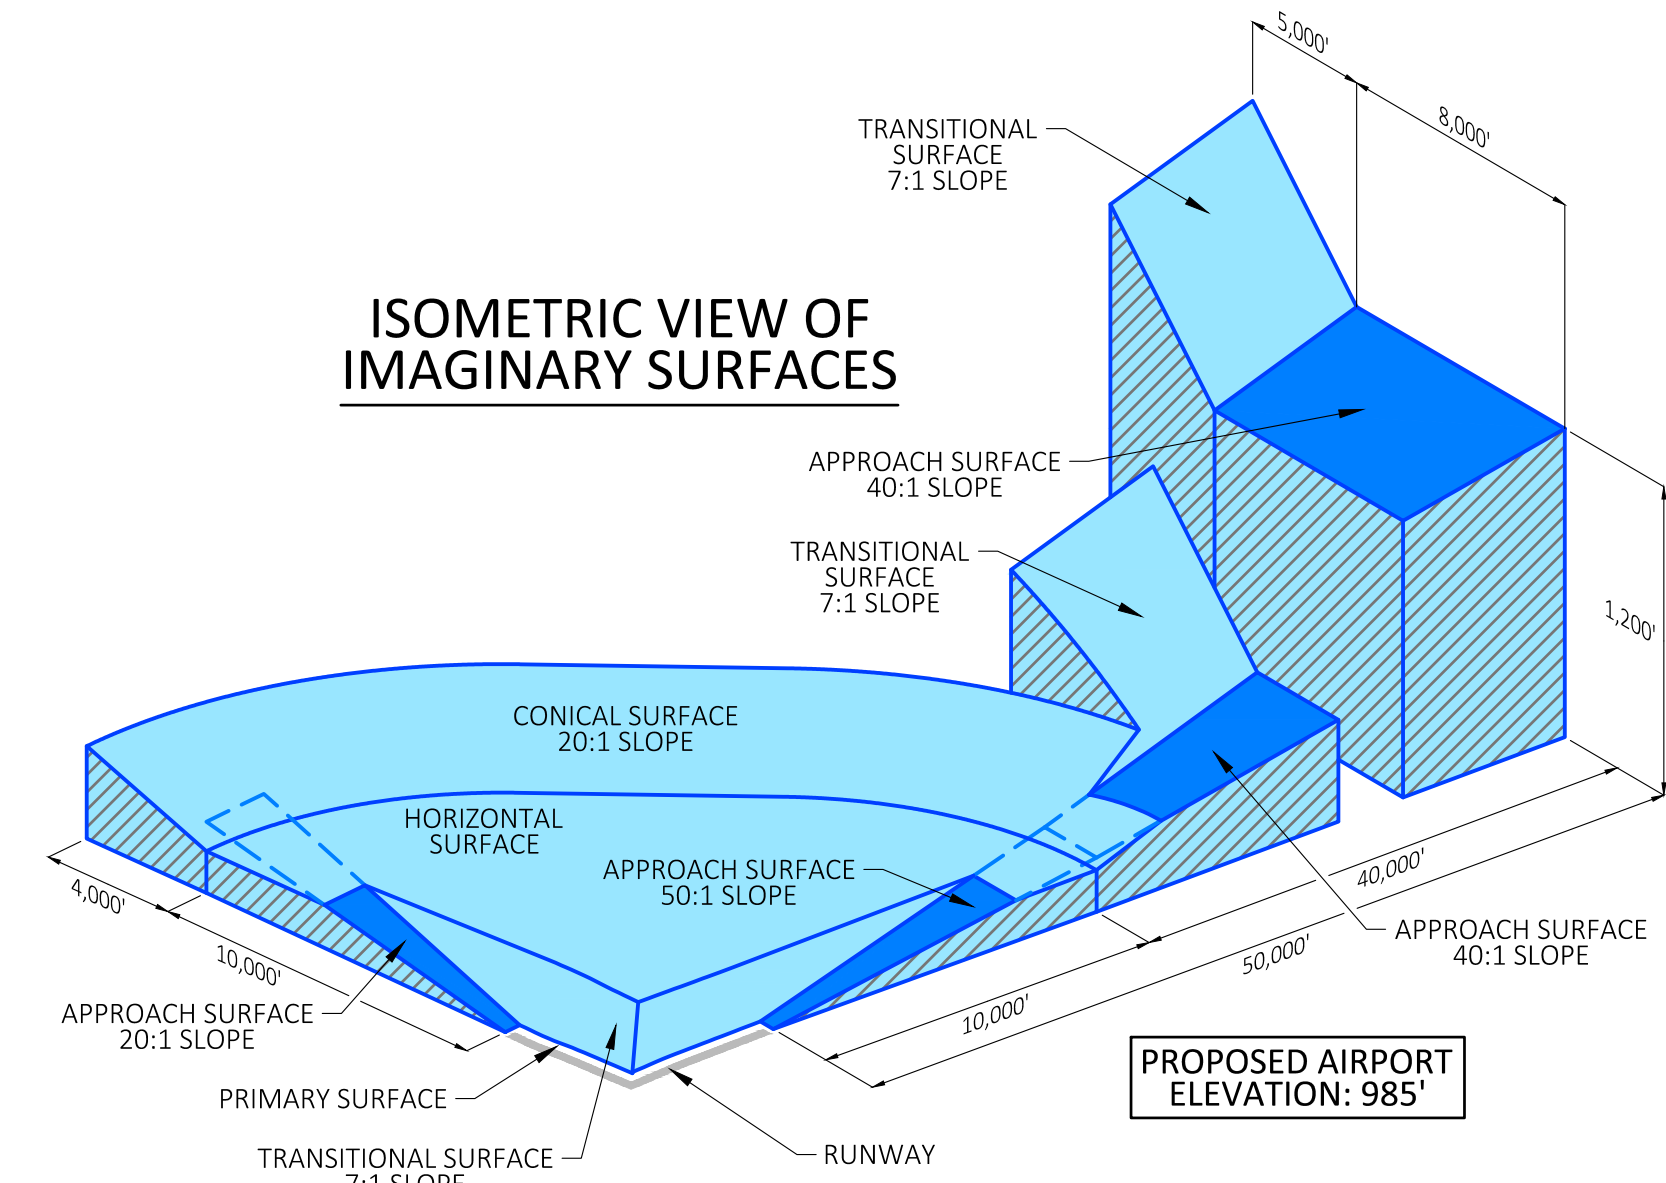


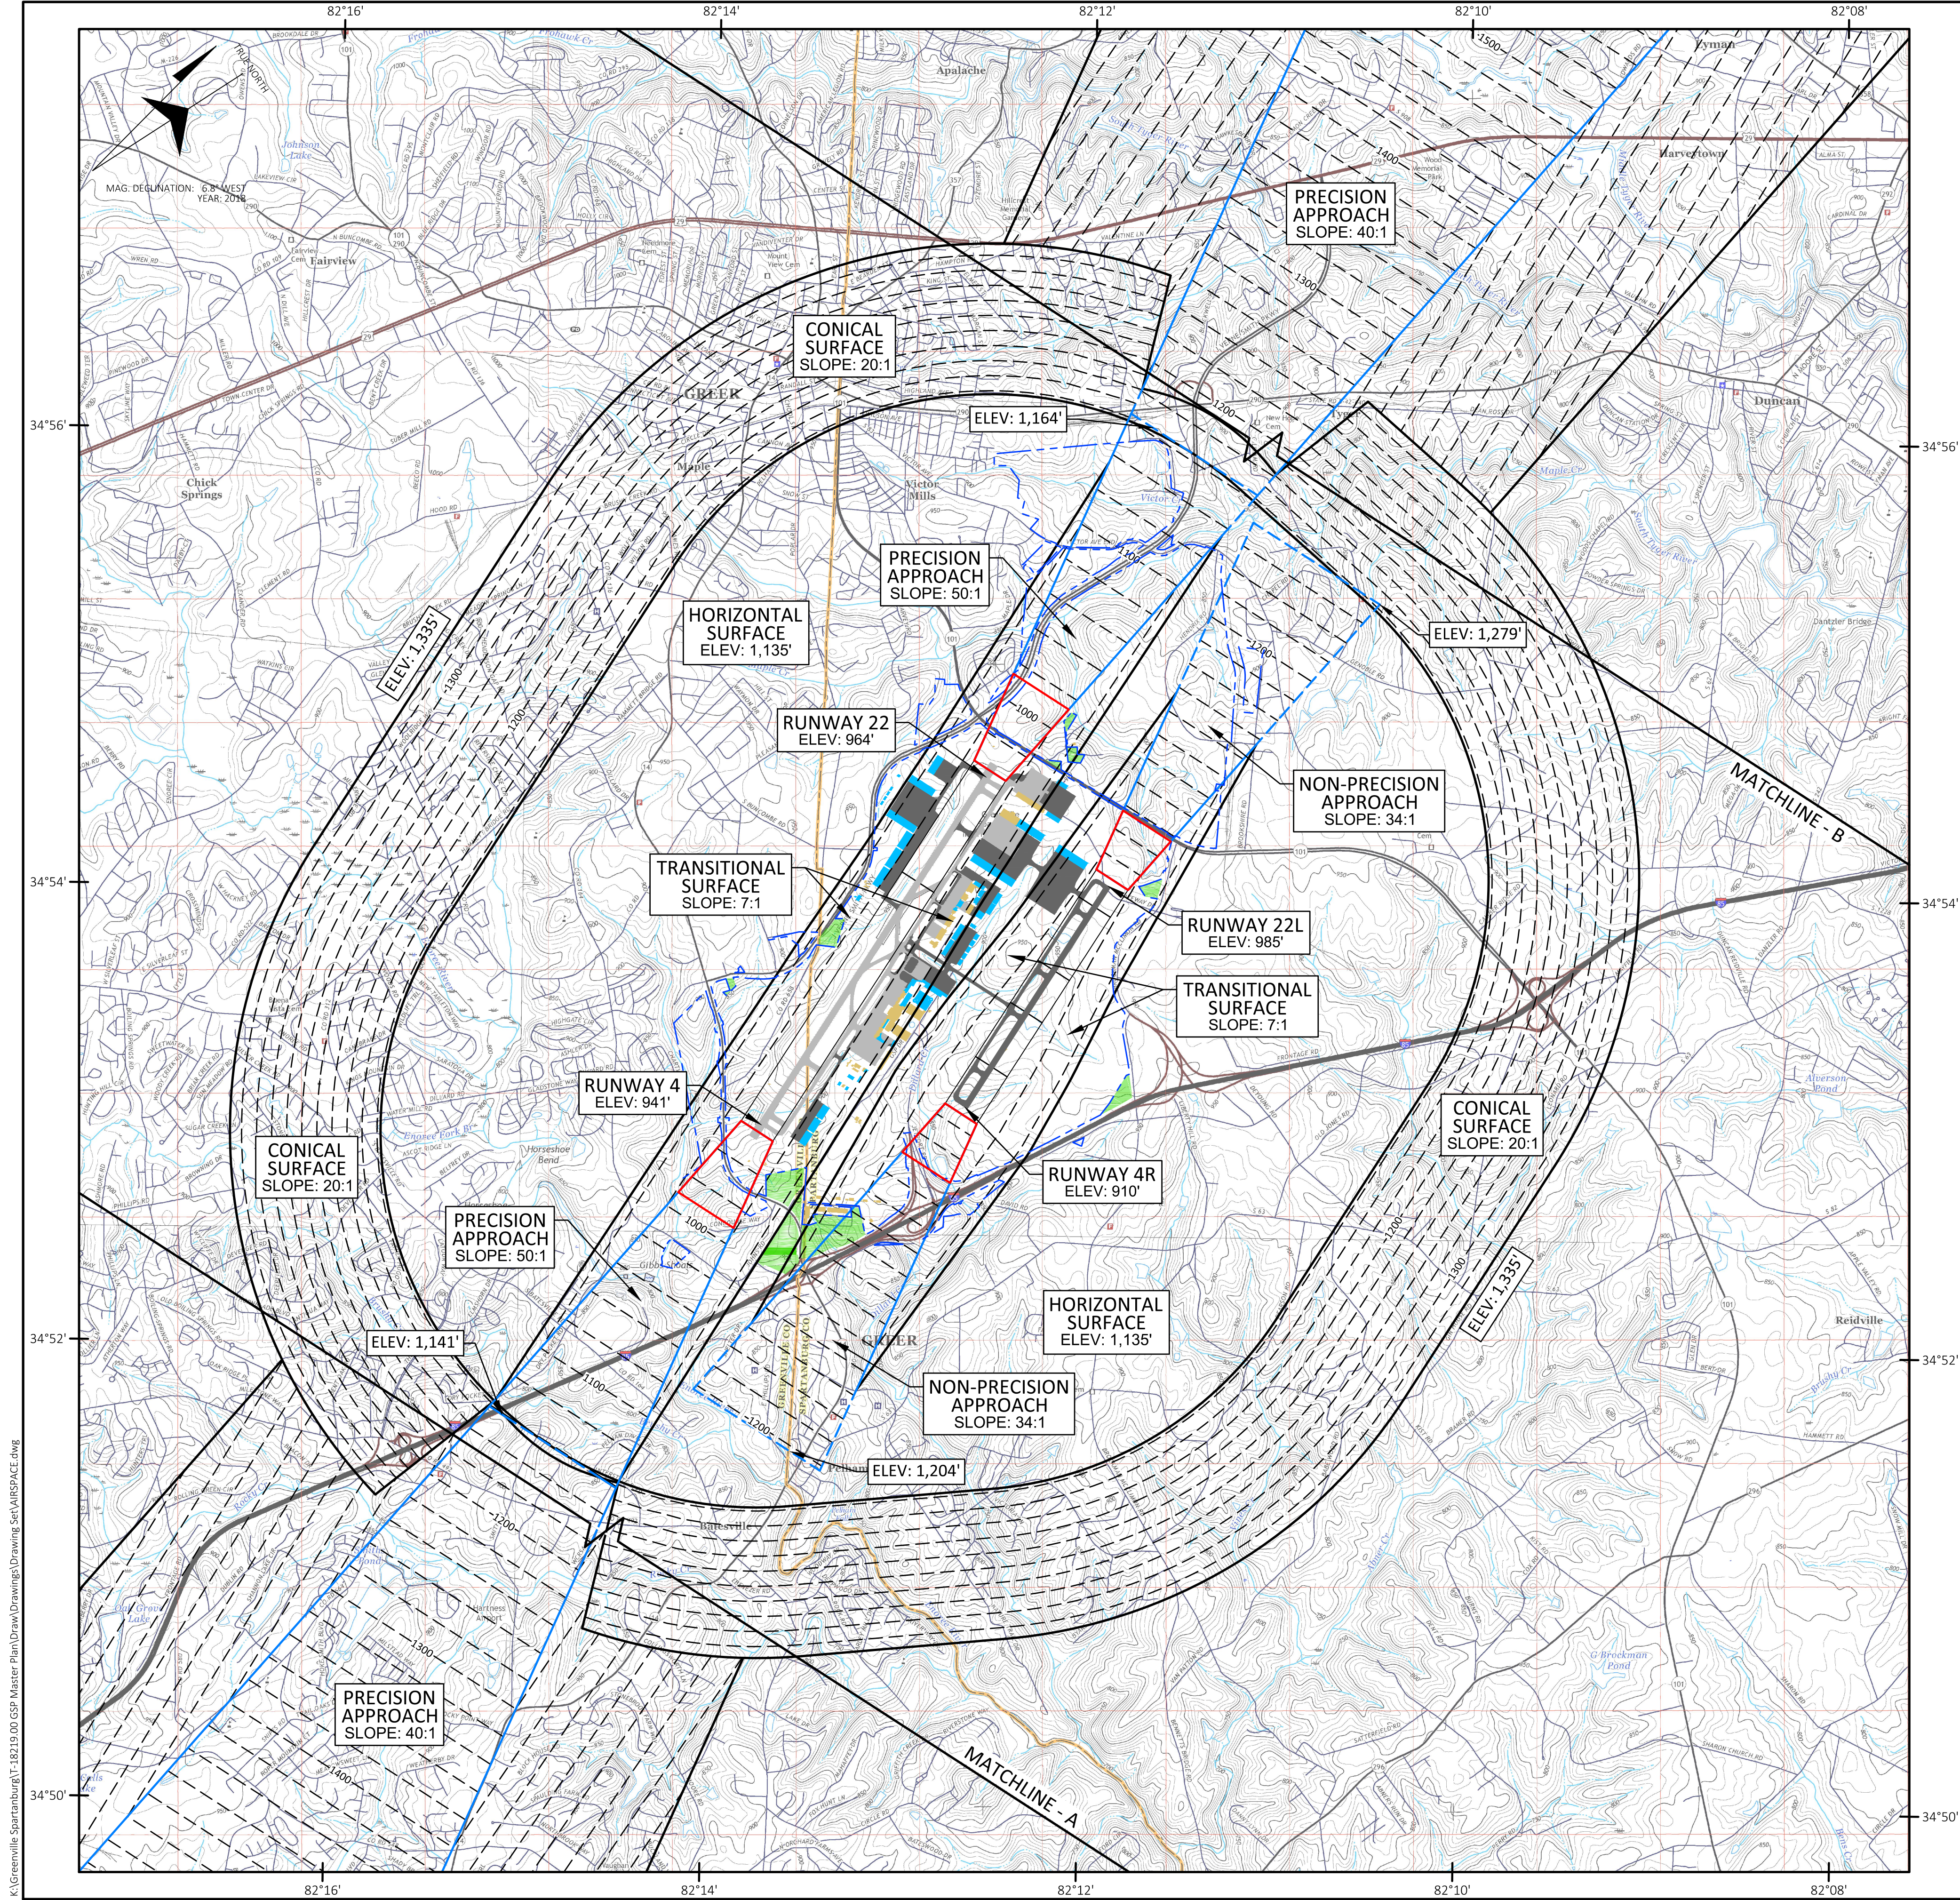


EXISTING AIRPORT PROPERTY

RUNWAY PROTECTION ZONE


NO IDENTIFIED OBSTRUCTIONS OUTSIDE OF INNER PORTION OF APPROACH SURFACE

USGS QUADRANGLES	
TAYLORS, SOUTH CAROLINA 2017	GREER, SOUTH CAROLINA 2017
MAULDIN, SOUTH CAROLINA 2017	PELHAM, SOUTH CAROLINA 2017

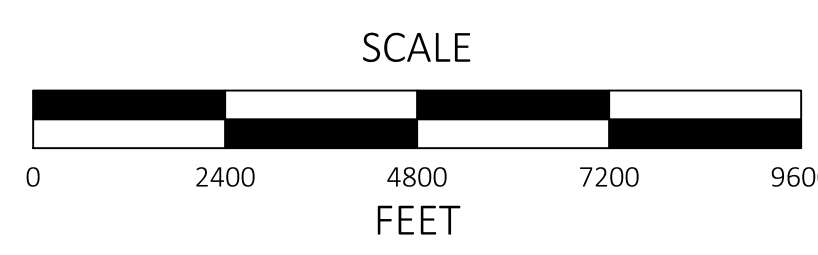



- NOTES:
- FOR INNER APPROACH OBSTRUCTIONS PLEASE REFER TO SHEET 7 THRU 10.
 - ALL POSITIONAL DATA REFERENCES NORTH AMERICAN DATUM OF 1983 (NAD83) AND NORTH AMERICAN VERTICAL DATUM 1988 (NGVD88).
 - ALL ELEVATIONS SHOWN ARE AMSL.
 - AERIAL MAPPING BY WOOLPERT, 2017.
 - REFER TO GREENVILLE-SPARTANBURG AIRPORT ENVIRONS AREA ZONING ORDINANCE, 1999.
 - NOTE IDENTIFIED OBSTRUCTION.

GREENVILLE-SPARTANBURG INTERNATIONAL AIRPORT GREER, SOUTH CAROLINA				
AIRPORT AIRSPACE PLAN				
REV	DATE	DESCRIPTION	BY	SPONSOR
McFarland Johnson 40 COURT STREET, METROCENTER, PO BOX 1980 BINGHAMTON, NEW YORK 13902 www.mjnc.com				
SCALE: 1" = 2,400'		DESIGN: JM	SHEET: 5	
DRAWN: RGT		PROJECT: 18219.00		
CHECKED:		DATE: APRIL 2021		

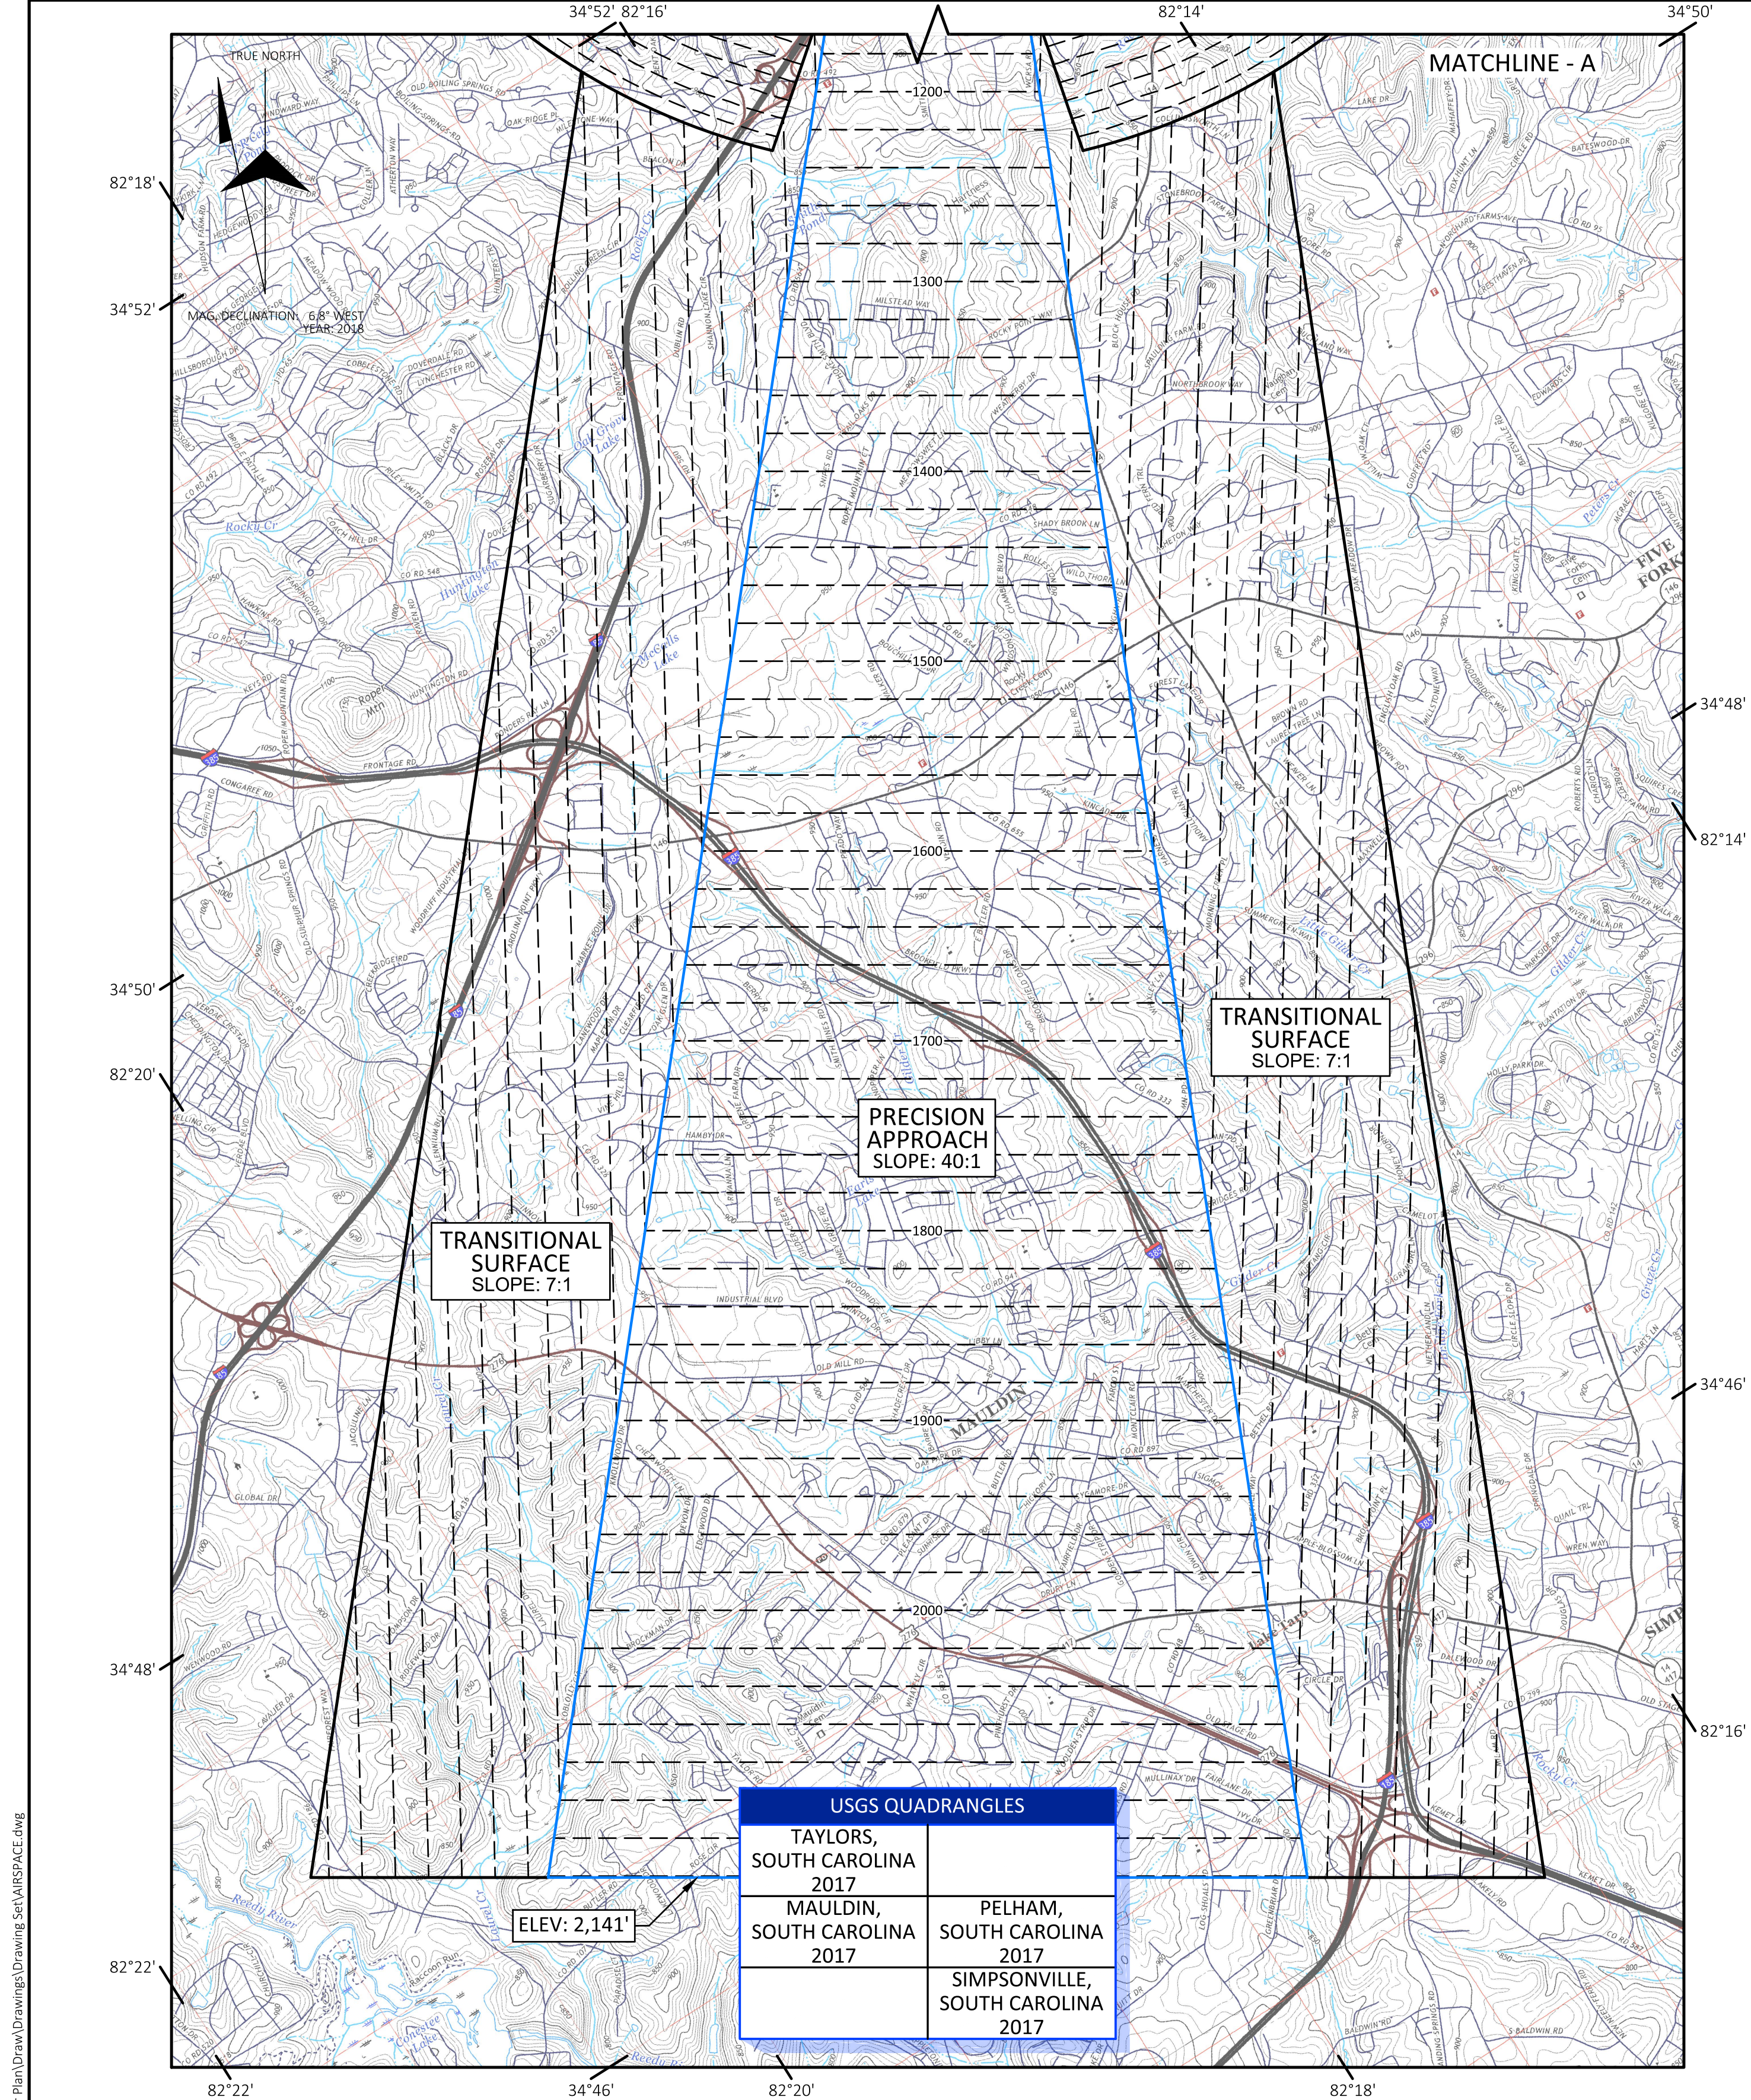

K:\Greenville-Spartanburg\18219.00 GSP Master Plan\Draw\Drawings\Drawing Set\AIRSPACE.dwg

NO IDENTIFIED OBSTRUCTIONS OUTSIDE OF
INNER PORTION OF APPROACH SURFACE

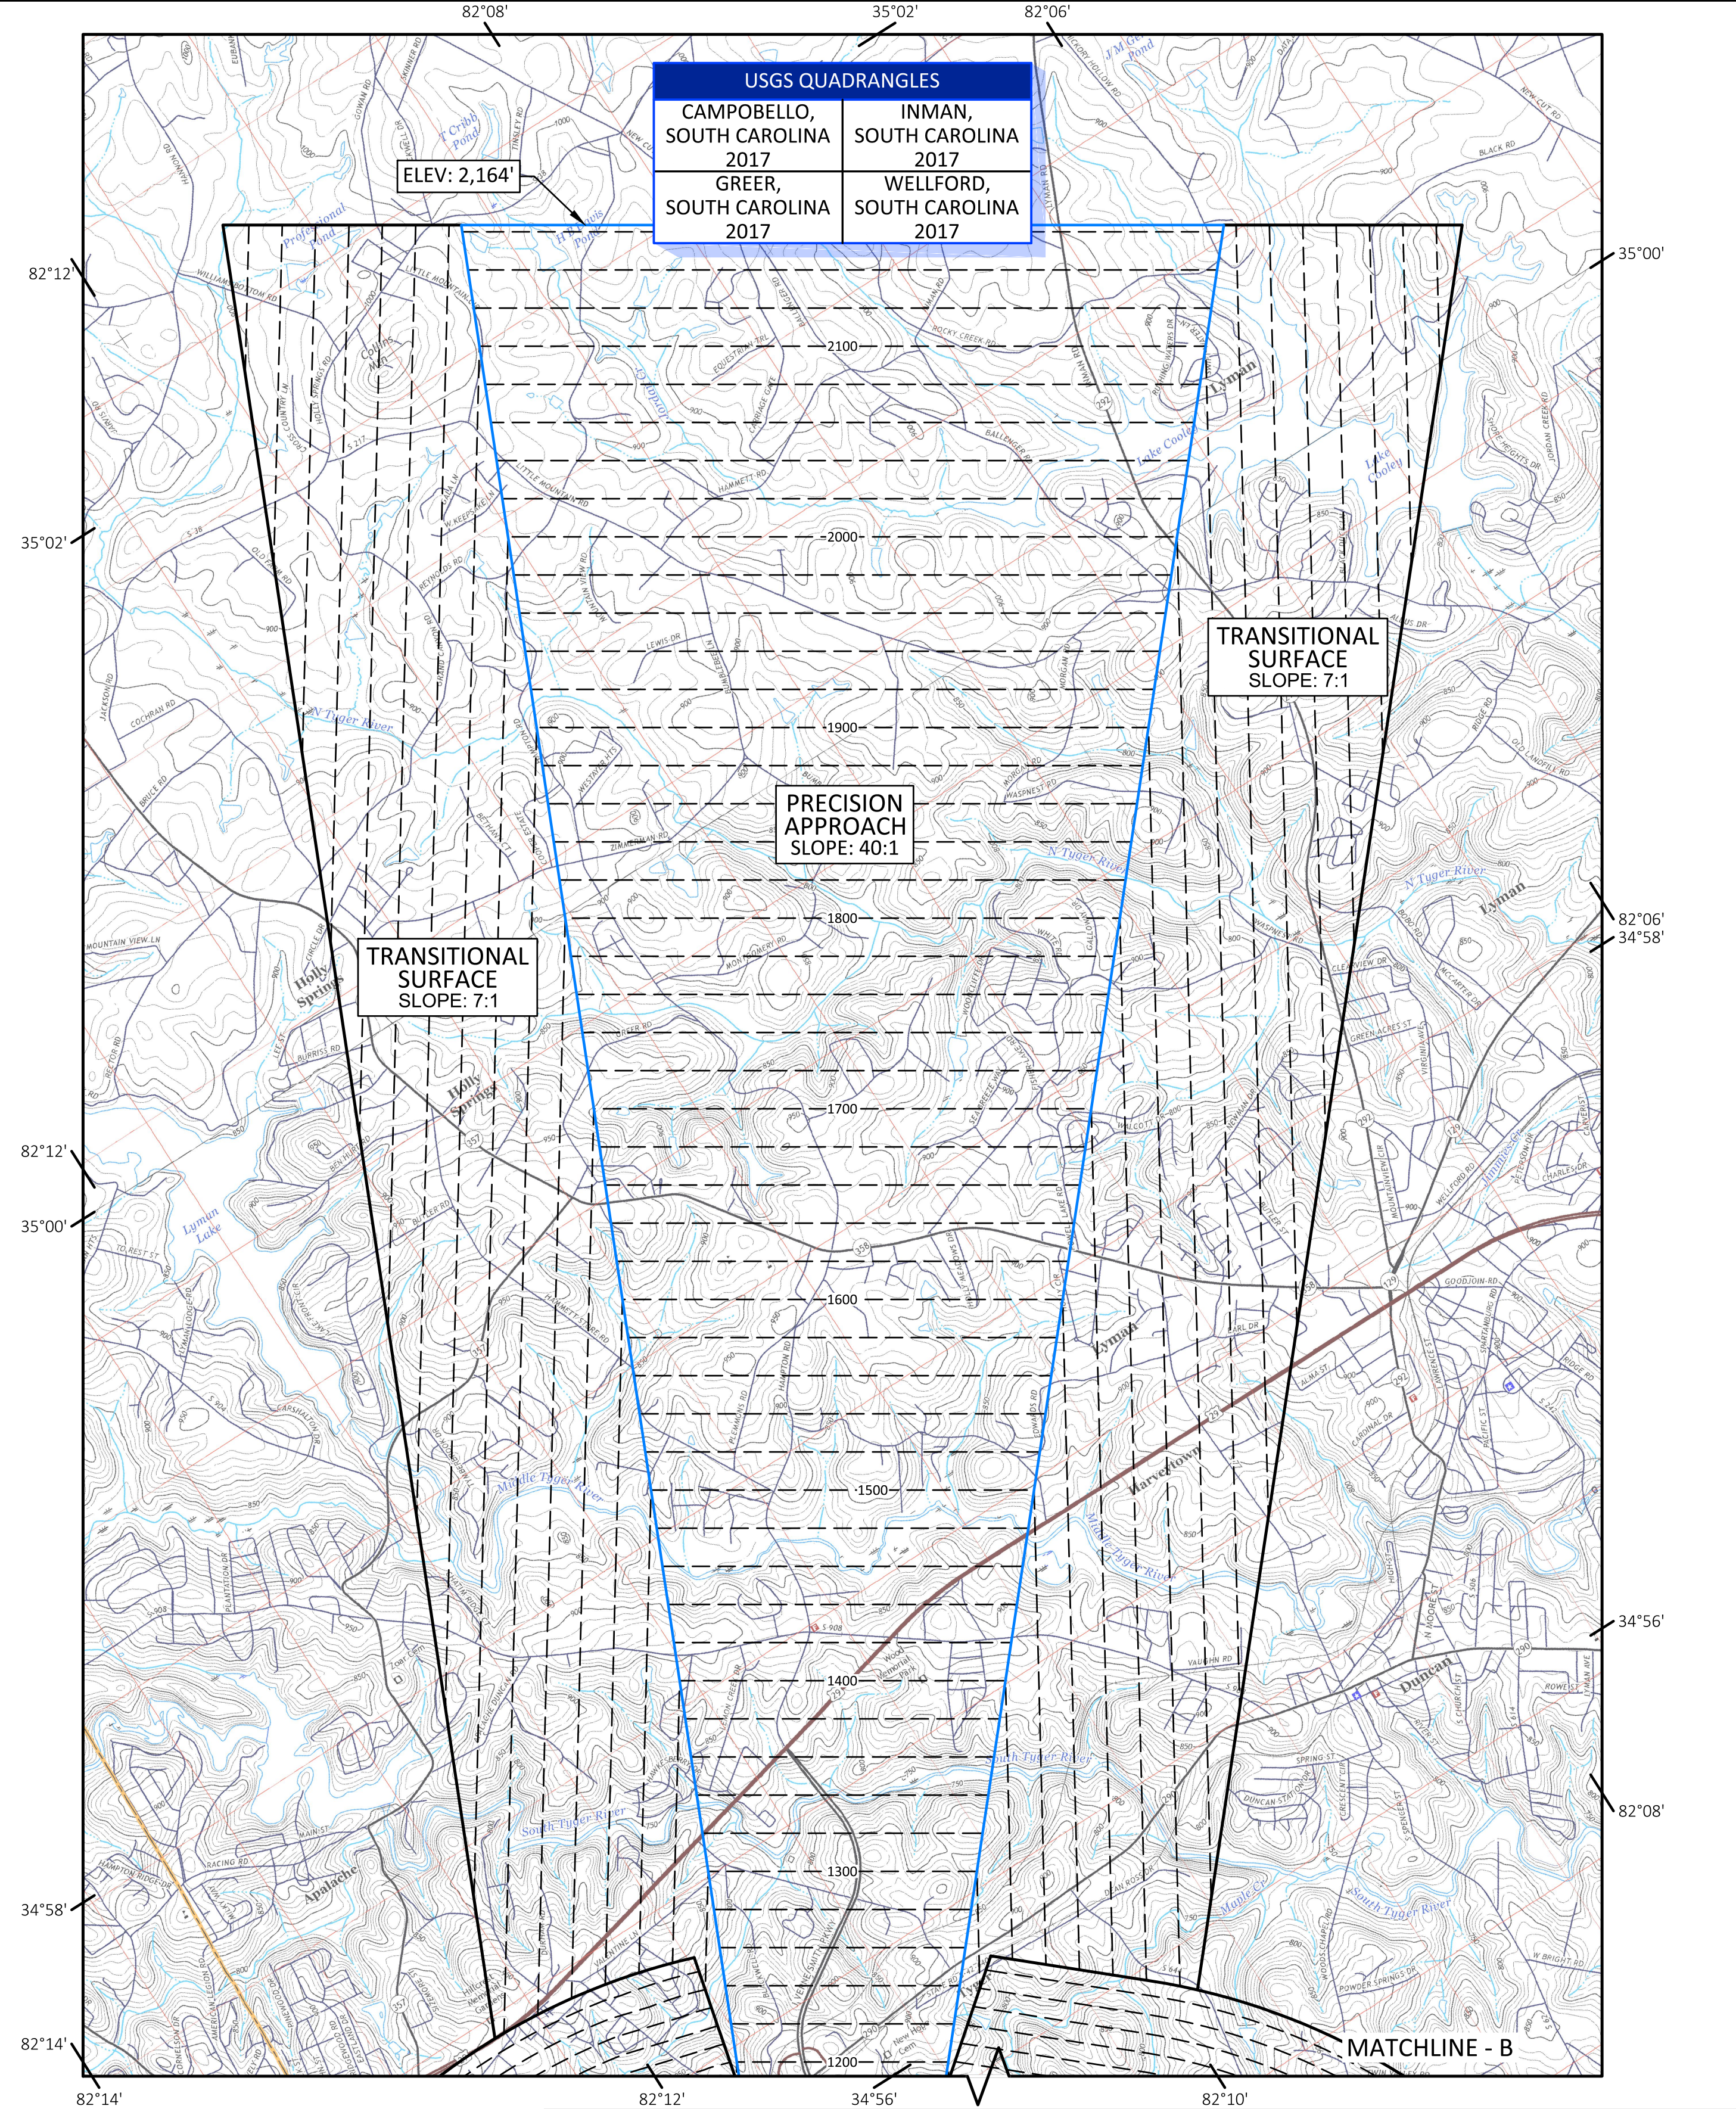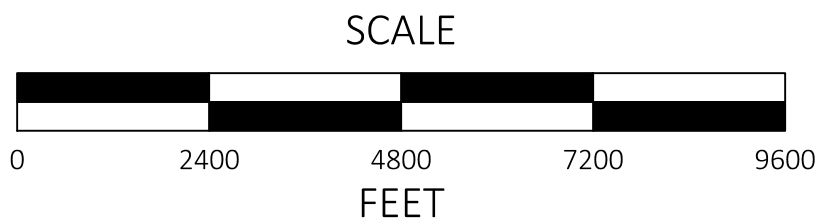

- NOTES:
- FOR INNER APPROACH OBSTRUCTIONS PLEASE REFER TO SHEET 7 THRU 10.
 - ALL POSITIONAL DATA REFERENCES NORTH AMERICAN DATUM OF 1983 (NAD83) AND NORTH AMERICAN VERTICAL DATUM 1988 (NGVD88).
 - ALL ELEVATIONS SHOWN ARE AMSL.
 - AERIAL MAPPING BY WOOLPERT, 2017.

GREENVILLE-SPARTANBURG INTERNATIONAL AIRPORT GREER, SOUTH CAROLINA				
OUTER AIRPORT AIRSPACE PLAN				
REV	DATE	DESCRIPTION	BY	SPONSOR
				
SCALE: 1" = 2,400'		DESIGN: JM	SHEET: 6	
DRAWN: RGT		PROJECT: 18219.00		
CHECKED:		DATE: APRIL 2021		