


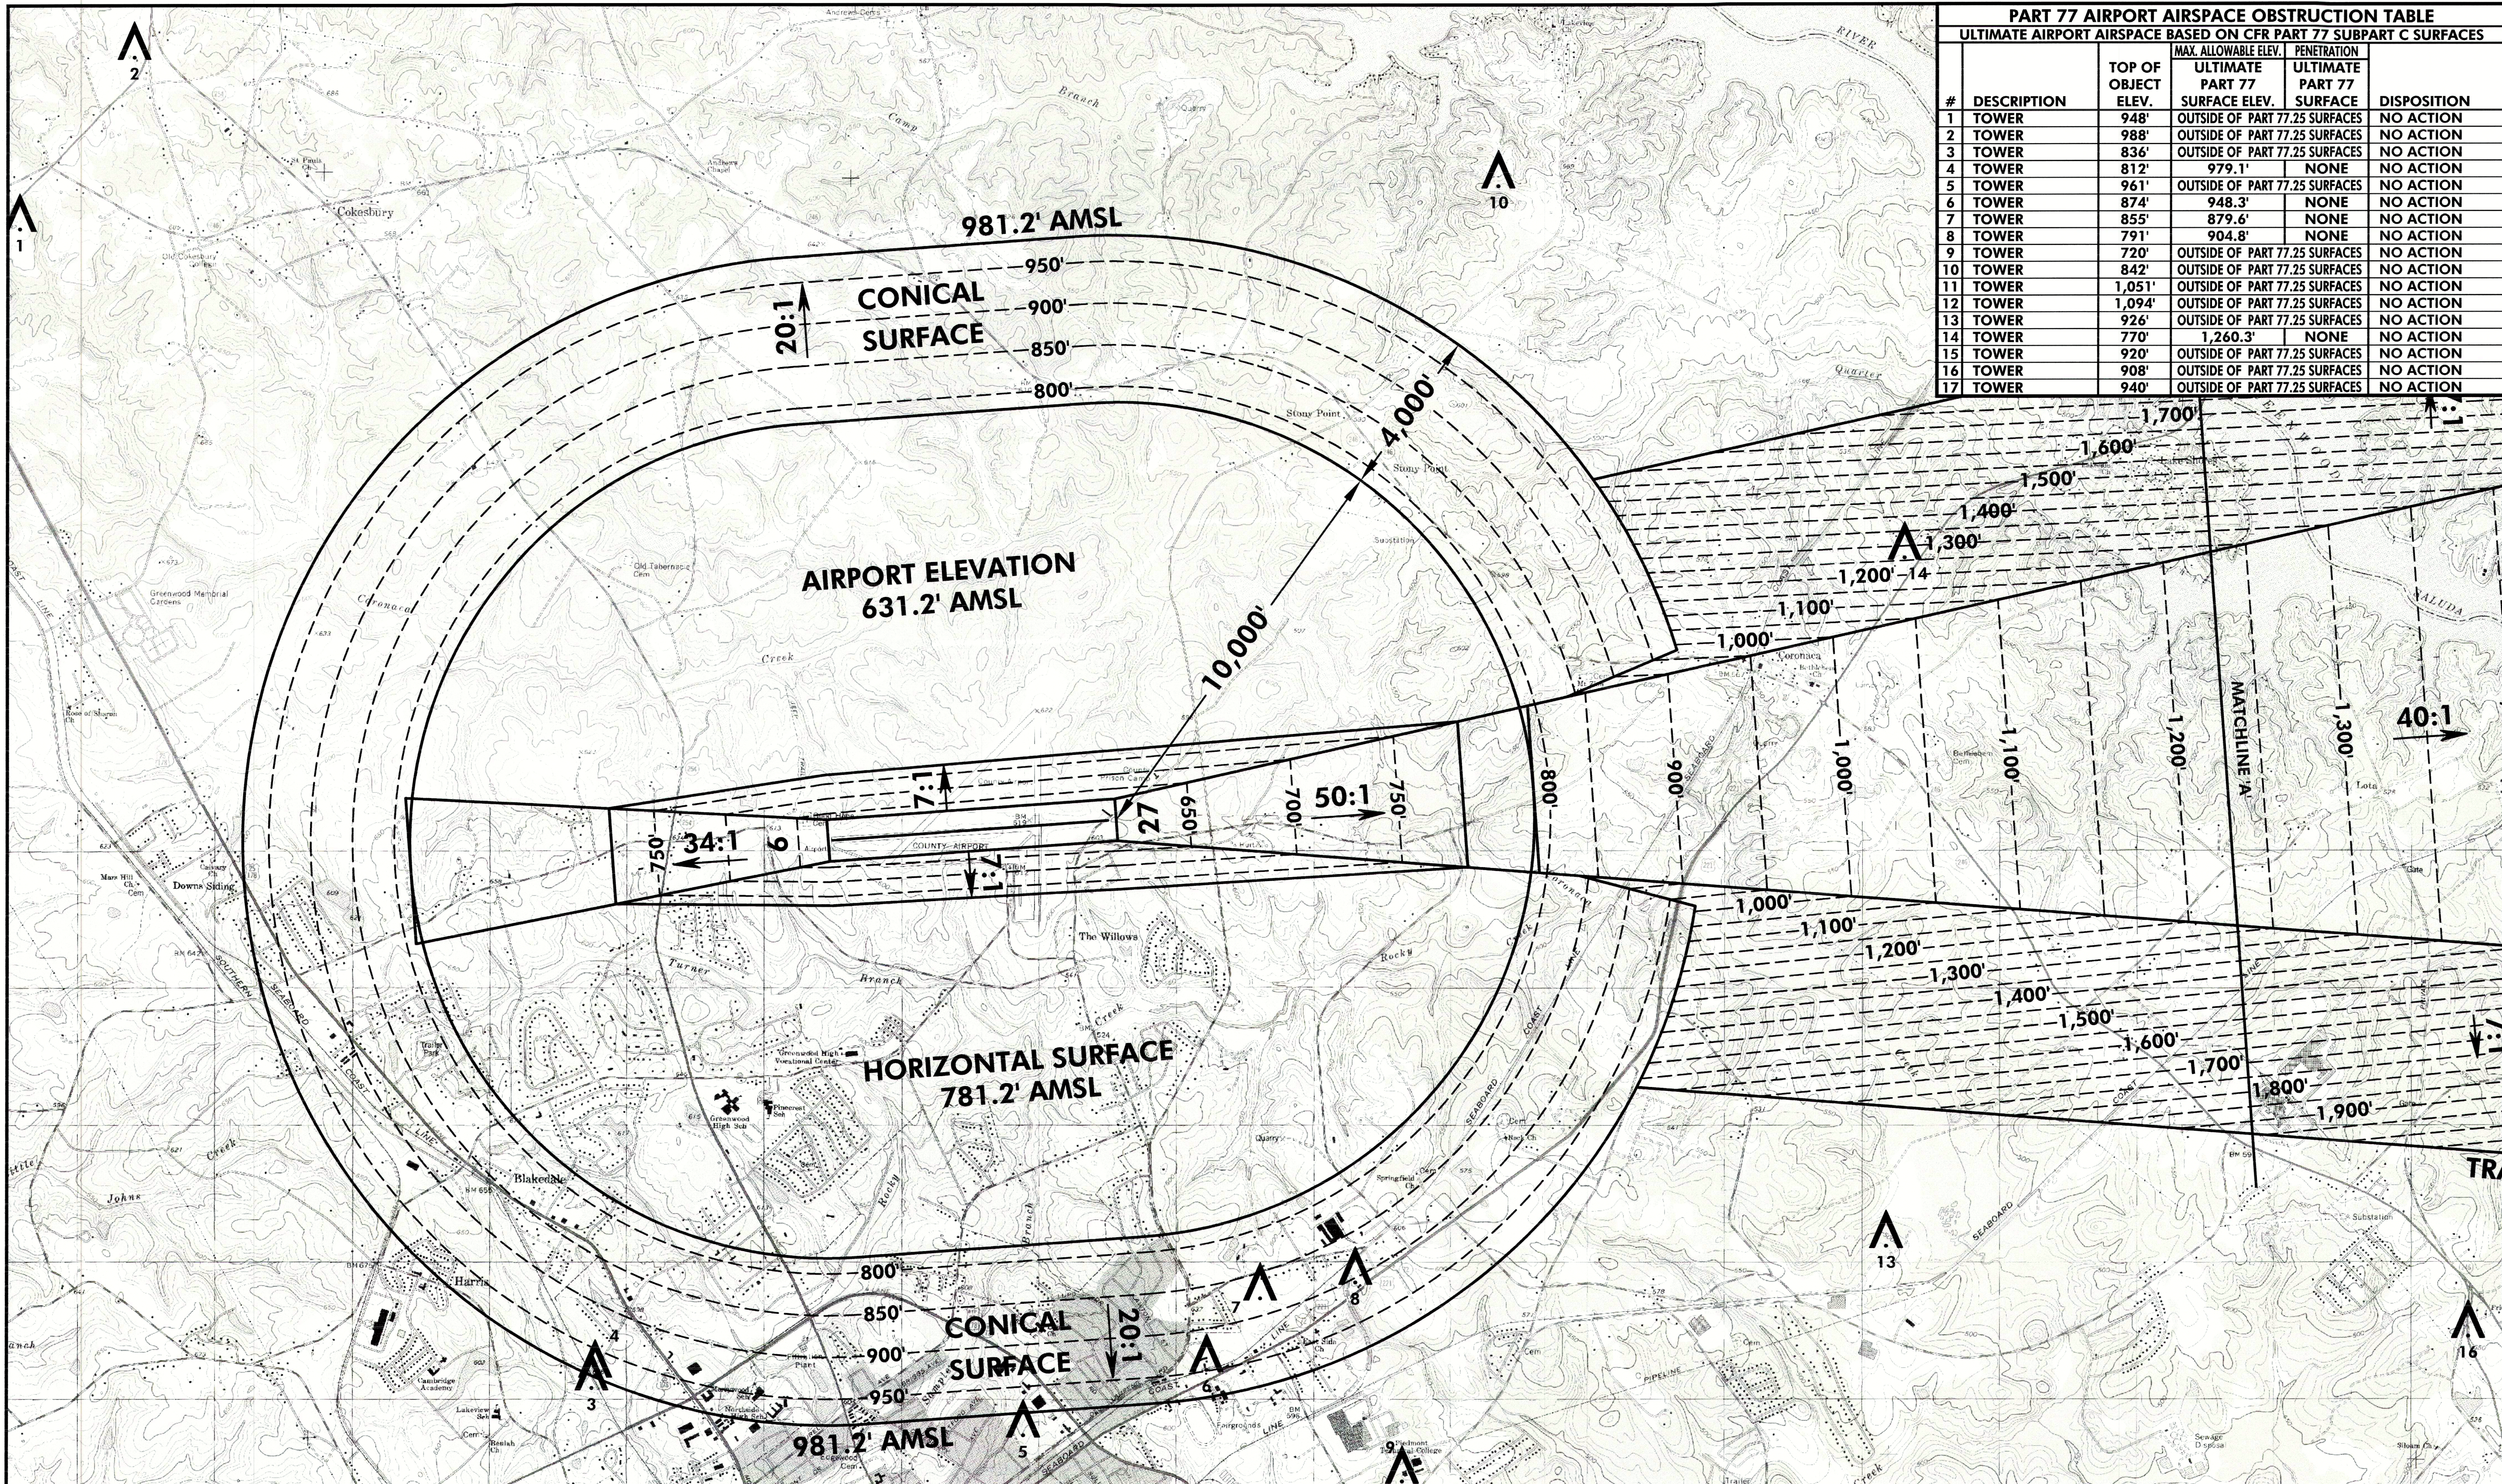

PART 77 AIRPORT AIRSPACE OBSTRUCTION TABLE				
ULTIMATE AIRPORT AIRSPACE BASED ON CFR PART 77 SUBPART C SURFACES				
#	DESCRIPTION	TOP OF OBJECT ELEV.	MAX. ALLOWABLE ELEV. PART 77 SURFACE ELEV.	PENETRATION ULTIMATE PART 77 SURFACE
1	TOWER	948'	OUTSIDE OF PART 77.25 SURFACES	NO ACTION
2	TOWER	988'	OUTSIDE OF PART 77.25 SURFACES	NO ACTION
3	TOWER	836'	OUTSIDE OF PART 77.25 SURFACES	NO ACTION
4	TOWER	812'	979.1'	NONE
5	TOWER	961'	OUTSIDE OF PART 77.25 SURFACES	NO ACTION
6	TOWER	874'	948.3'	NONE
7	TOWER	855'	879.6'	NONE
8	TOWER	791'	904.8'	NONE
9	TOWER	720'	OUTSIDE OF PART 77.25 SURFACES	NO ACTION
10	TOWER	842'	OUTSIDE OF PART 77.25 SURFACES	NO ACTION
11	TOWER	1,051'	OUTSIDE OF PART 77.25 SURFACES	NO ACTION
12	TOWER	1,094'	OUTSIDE OF PART 77.25 SURFACES	NO ACTION
13	TOWER	926'	OUTSIDE OF PART 77.25 SURFACES	NO ACTION
14	TOWER	770'	1,260.3'	NONE
15	TOWER	920'	OUTSIDE OF PART 77.25 SURFACES	NO ACTION
16	TOWER	908'	OUTSIDE OF PART 77.25 SURFACES	NO ACTION
17	TOWER	940'	OUTSIDE OF PART 77.25 SURFACES	NO ACTION



GREENWOOD COUNTY AIRPORT
GREENWOOD, SOUTH CAROLINA

THE LPA GROUP
TRANSPORTATION CONSULTANTS

ATLANTA, GA • BATON ROUGE, LA • CHARLESTON, SC
CHARLOTTE, NC • CHICAGO, IL • COLUMBIA, SC
GREENSBORO, NC • JACKSONVILLE, FL • KNOXVILLE, TN
MOBILE, AL • ORLANDO, FL • RALEIGH, NC • RICHMOND, VA
SARASOTA, FL • TALLAHASSEE, FL • TAMPA, FL • WEST PALM BEACH, FL

Designer:
TGM

Technician:
TGM

Checked by:
GL

Project Number:
PL455002

- NOTES**
- ALL COORDINATES SHOWN ARE IN NAD 83.
 - ELEVATIONS SHOWN ARE ABOVE MEAN SEA LEVEL (AMSL).
 - OBSTACLES TAKEN FROM N.O.A.A. DIGITAL OBSTACLE FILE DATED APRIL 14, 2003.
 - BASE MAP TAKEN FROM THE U.S.G.S. 7.5 MINUTE SERIES QUADS:
COKEBURY, SC 1971;
CROSS HILL, SC 1970;
DYSON, SC 1971;
GREENWOOD, SC 1978;
NINETY SIX, SC 1978; AND
WATERLOO, SC 1971.
 - REFER TO THE INNER PORTION OF THE APPROACH SURFACE DRAWINGS, PLAN VIEW DETAILS FOR CLOSE-IN OBSTRUCTIONS.
 - THE WIDTH OF THE PRIMARY SURFACE IS 1,000'.

REVISIONS			
No.	Description	Date	By

Project Name:

AIRPORT PLANS SET

Drawing Name:


AIRPORT AIRSPACE DRAWING (1 of 2)

FAA A.I.P. Project Number:

Autocad Drawing Reference:


Date: MARCH 2006 Division: PLANNING


Scale: 1" = 2,000' Drawing Number: 4

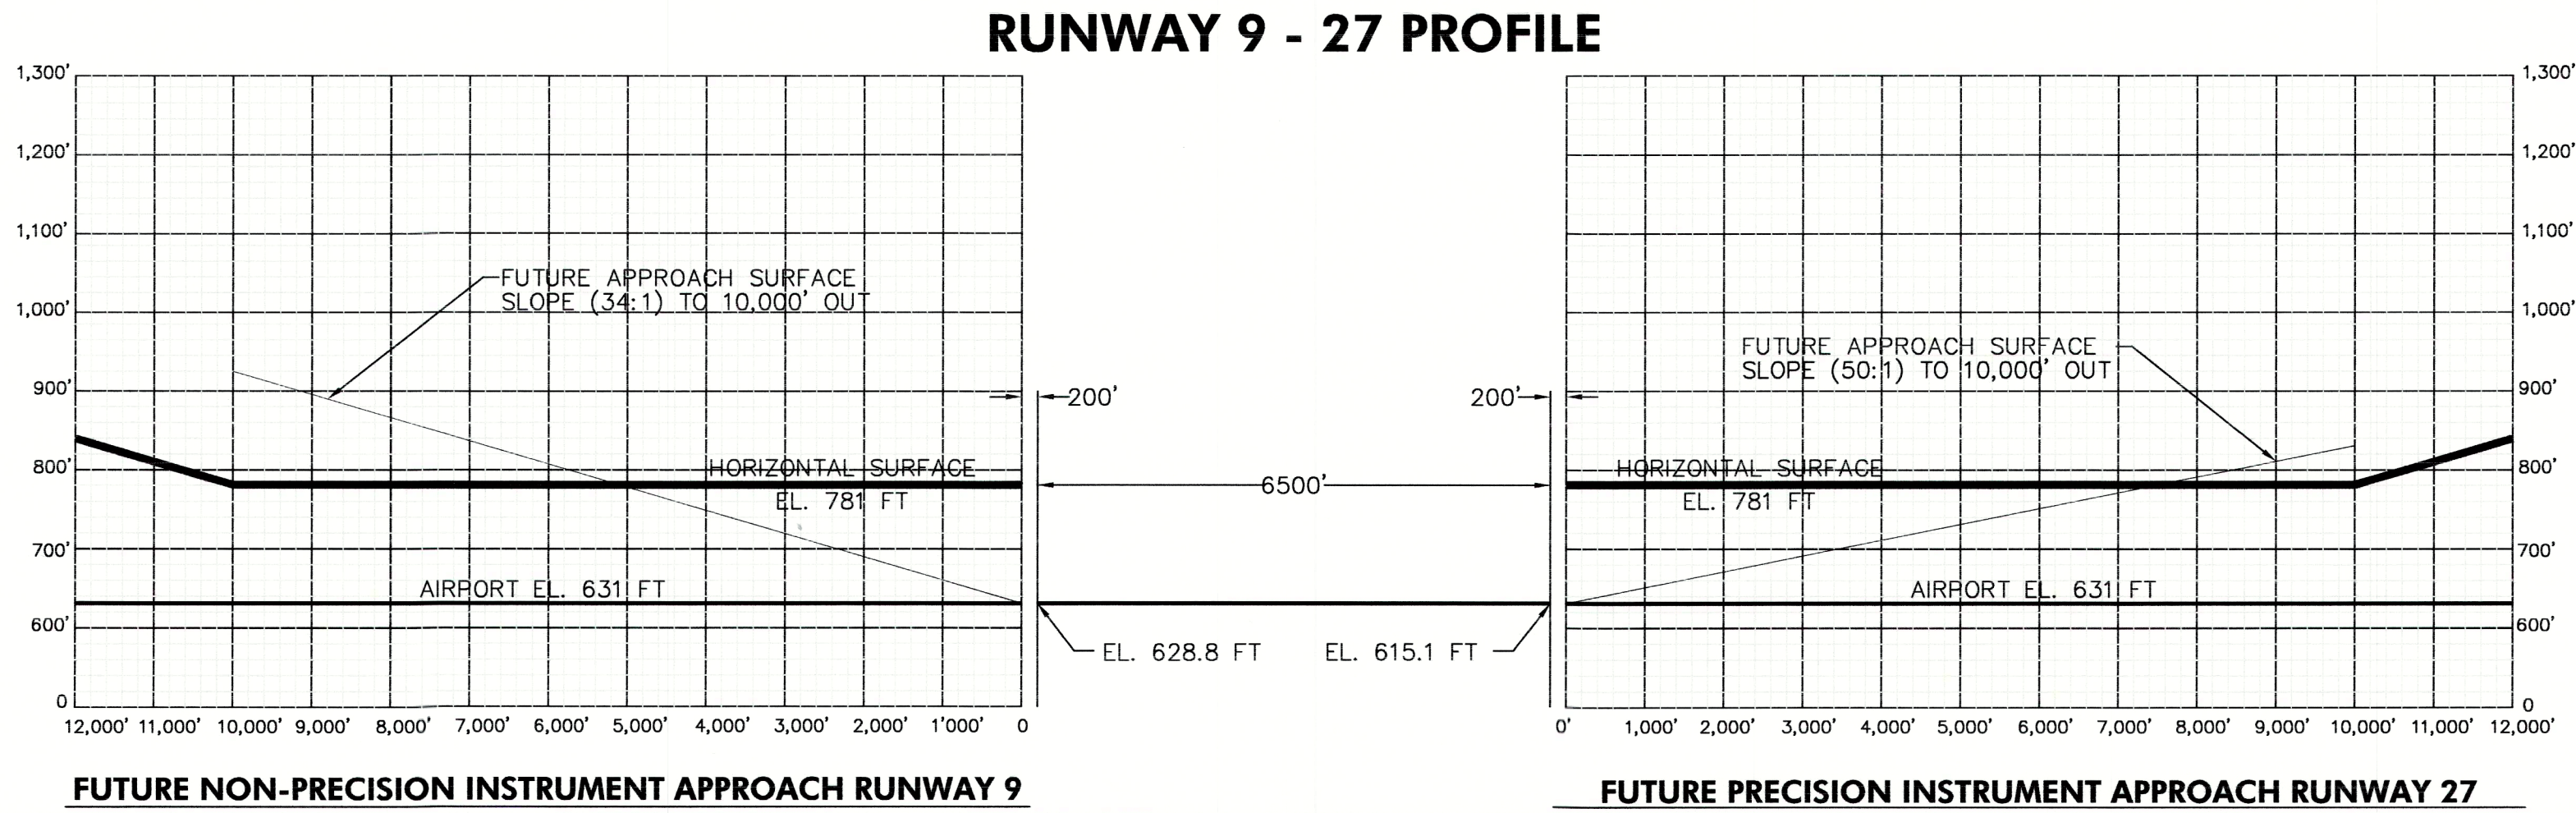

RUNWAY 9
LATITUDE 34° 14' 57.508" N
LONGITUDE 82° 10' 02.969" W
ELEVATION 620.3' AMSL

RUNWAY 27
LATITUDE 34° 14' 58.843" N
LONGITUDE 82° 08' 43.968" W
ELEVATION 615.1' AMSL

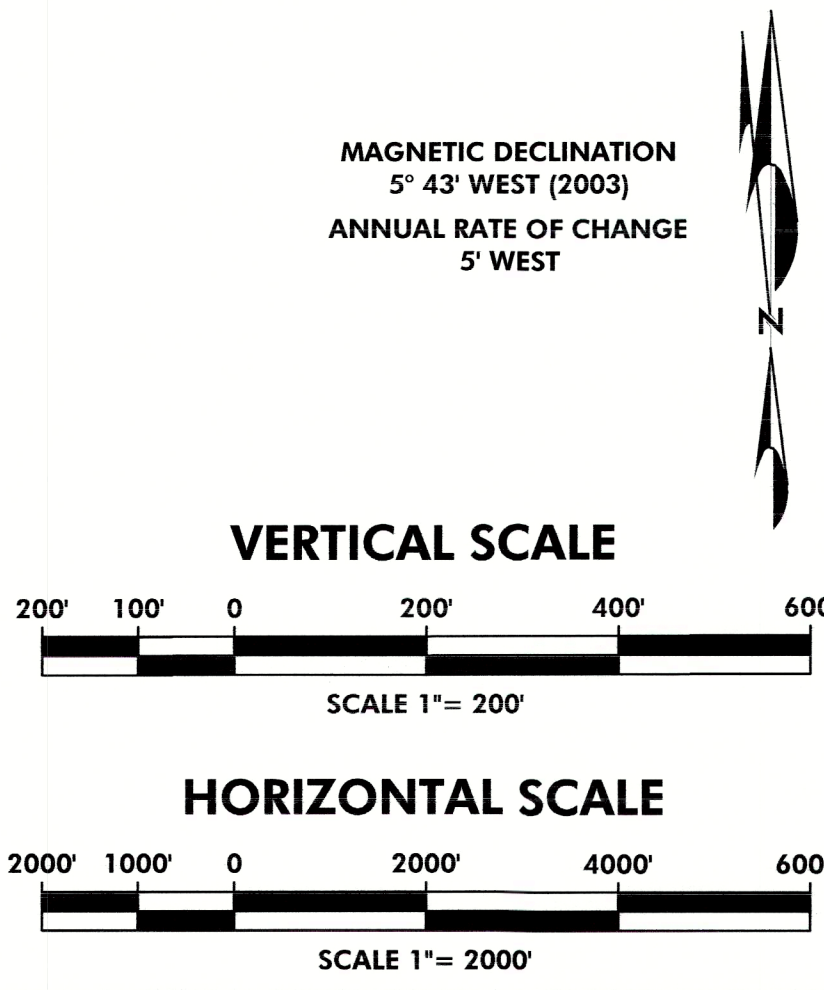

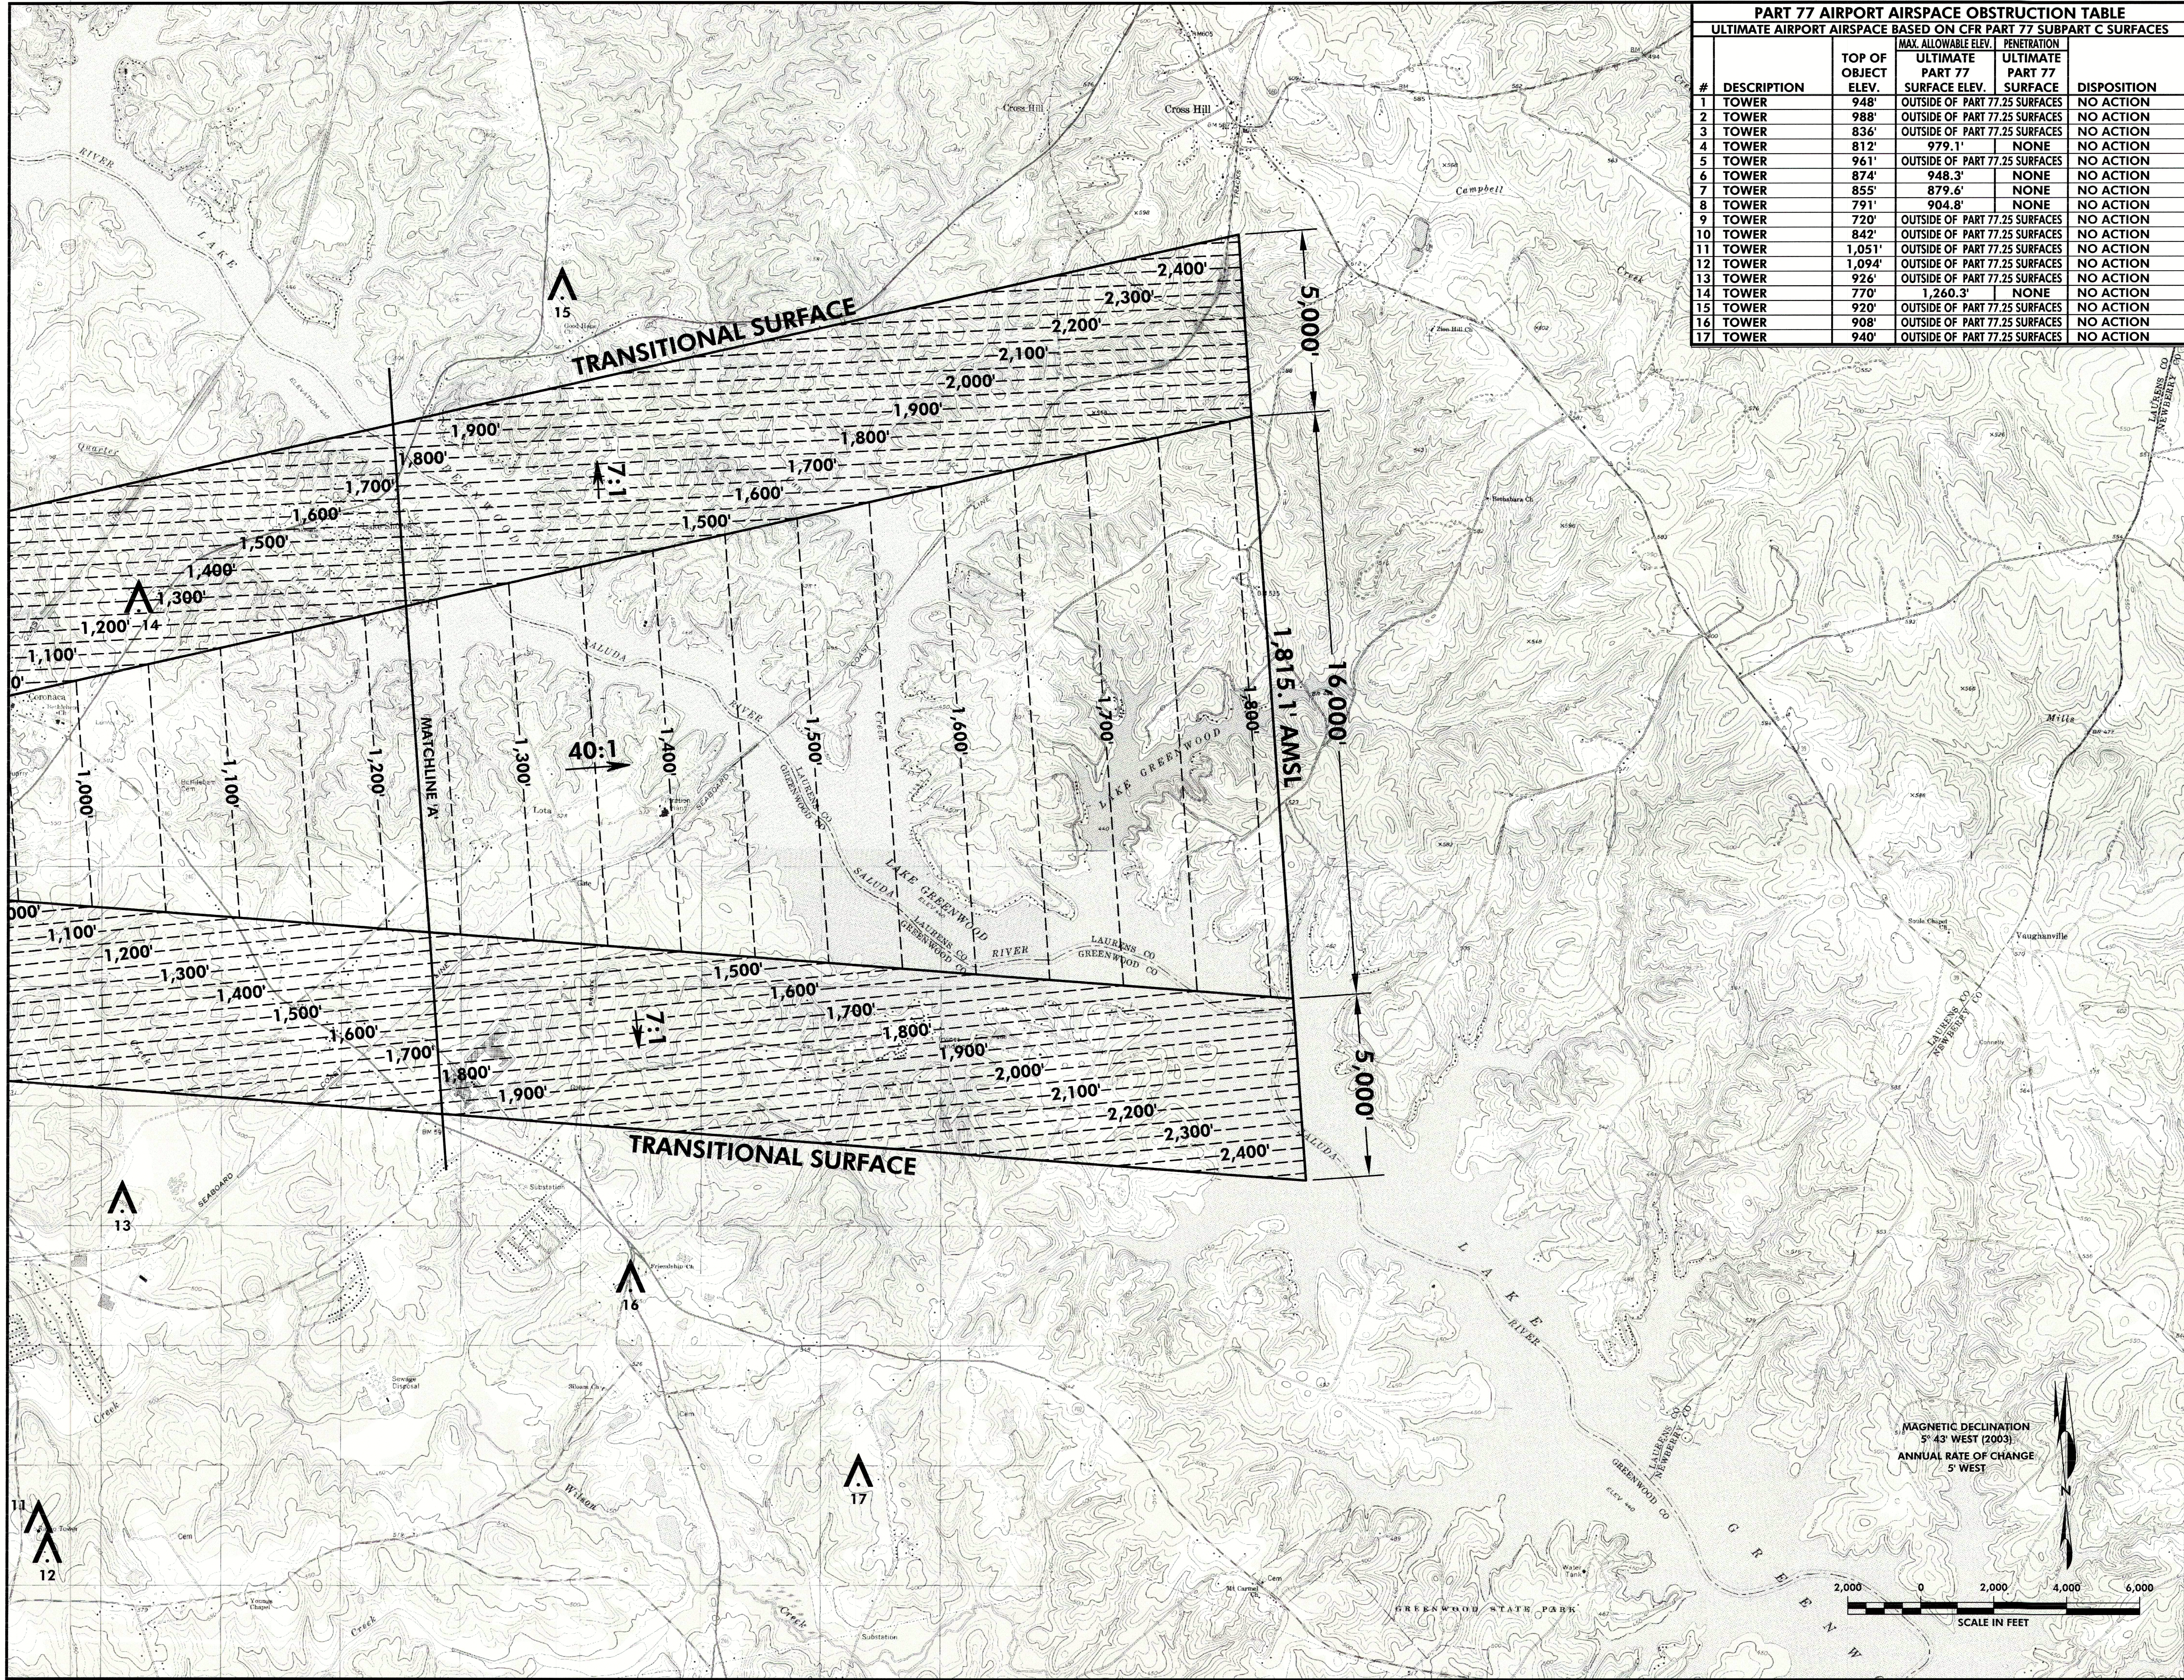

PART 77 AIRPORT AIRSPACE OBSTRUCTION TABLE				
ULTIMATE AIRPORT AIRSPACE BASED ON CFR PART 77 SUBPART C SURFACES				
#	DESCRIPTION	TOP OF OBJECT ELEV.	MAX. ALLOWABLE ELEV. ULTIMATE PART 77 SURFACE ELEV.	PENETRATION ULTIMATE PART 77 SURFACE
1	TOWER	948'	OUTSIDE OF PART 77.25 SURFACES	NO ACTION
2	TOWER	988'	OUTSIDE OF PART 77.25 SURFACES	NO ACTION
3	TOWER	836'	OUTSIDE OF PART 77.25 SURFACES	NO ACTION
4	TOWER	812'	979.1'	NONE
5	TOWER	961'	OUTSIDE OF PART 77.25 SURFACES	NO ACTION
6	TOWER	874'	948.3'	NONE
7	TOWER	855'	879.6'	NONE
8	TOWER	791'	904.8'	NONE
9	TOWER	720'	OUTSIDE OF PART 77.25 SURFACES	NO ACTION
10	TOWER	842'	OUTSIDE OF PART 77.25 SURFACES	NO ACTION
11	TOWER	1,051'	OUTSIDE OF PART 77.25 SURFACES	NO ACTION
12	TOWER	1,094'	OUTSIDE OF PART 77.25 SURFACES	NO ACTION
13	TOWER	926'	OUTSIDE OF PART 77.25 SURFACES	NO ACTION
14	TOWER	770'	1,260.3'	NONE
15	TOWER	920'	OUTSIDE OF PART 77.25 SURFACES	NO ACTION
16	TOWER	908'	OUTSIDE OF PART 77.25 SURFACES	NO ACTION
17	TOWER	940'	OUTSIDE OF PART 77.25 SURFACES	NO ACTION



GREENWOOD COUNTY AIRPORT
GREENWOOD, SOUTH CAROLINA



ATLANTA, GA • BATON ROUGE, LA • CHARLESTON, SC
CHARLOTTE, NC • CHICAGO, IL • COLUMBIA, SC
GREENSBORO, NC • JACKSONVILLE, FL • KNOXVILLE, TN
MOBILE, AL • ORLANDO, FL • RALEIGH, NC • RICHMOND, VA
SARASOTA, FL • TALLAHASSEE, FL • TAMPA, FL • WEST PALM BEACH, FL

Designer:	TGM
Technician:	TGM
Checked by:	GL
Project Number:	PL455002

NOTES

- ALL COORDINATES SHOWN ARE IN NAD83.
- ELEVATIONS SHOWN ARE ABOVE MEAN SEA LEVEL (AMSL).
- OBSTACLES TAKEN FROM N.O.A.A. DIGITAL OBSTACLE FILE DATED APRIL 14, 2003.
- BASE MAP TAKEN FROM THE U.S.G.S. 7.5 MINUTE SERIES QUADS:
COKEBURY, SC 1971;
CROSS HILL, SC 1970;
DYSON, SC 1971;
GREENWOOD, SC 1978;
NINETY SIX, SC 1978;
WATERLOO, SC 1971.
- REFER TO THE INNER PORTION OF THE APPROACH SURFACE DRAWINGS, PLAN VIEW DETAILS FOR CLOSE-IN OBSTRUCTIONS.

REVISIONS			
No.	Description	Date	By

Project Name:
AIRPORT PLANS SET

Drawing Name:
AIRPORT AIRSPACE DRAWING (2 of 2)

FAA A.I.P. Project Number:	
Autocad Drawing Reference:	
Date:	MARCH 2006
Scale:	1" = 2,000'
Division:	PLANNING
Drawing Number:	5